0 5 10 15 20 25m

Meters @ 1:500 @ A3

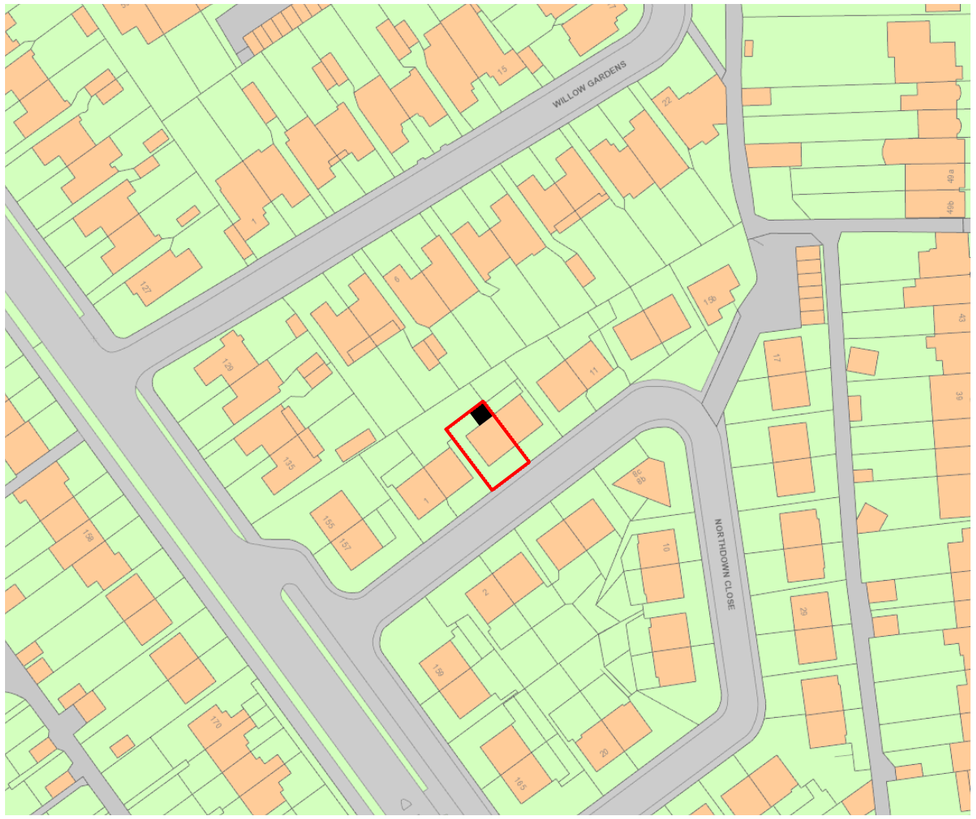

LOCATION MAP
1:1250

N

BLOCK PLAN
1:500

Drawings to be read in conjunction with relevant drawing and specs.
Drawings not to be scaled. figured dimensions only.
Any discrepancies are to be pointed to the
Agent/Engineer/Contractor. The Agent is not liable for any faults not raised.Drawings not to be scaled for land transfer purposes

TEL : 07380132957
email: man.design.co@gmail.com
web : manstudio.co.uk

REVISION :	DRAWING NO :	PROJECT NO :	DRAWING TITLE :	PROJECT TITLE :	Date : FEB 2023
	D01	230203	LOCATION MAP & BLOCK PLAN	PROPOSED DEVELOPMENT AT 5 NORTHDOWN CLOSE, HA4 6JY	Scale : 1:1250 & 1:500@A3

COPYRIGHT: The contents of this drawing may not be reproduced in whole or in part without express written consent of MAN Design and Construction LTD.

MAN Design and Construction