EXISTING PLAN SHOWING BINS AREA, SITE A (2 of 2) - 1:100@A3

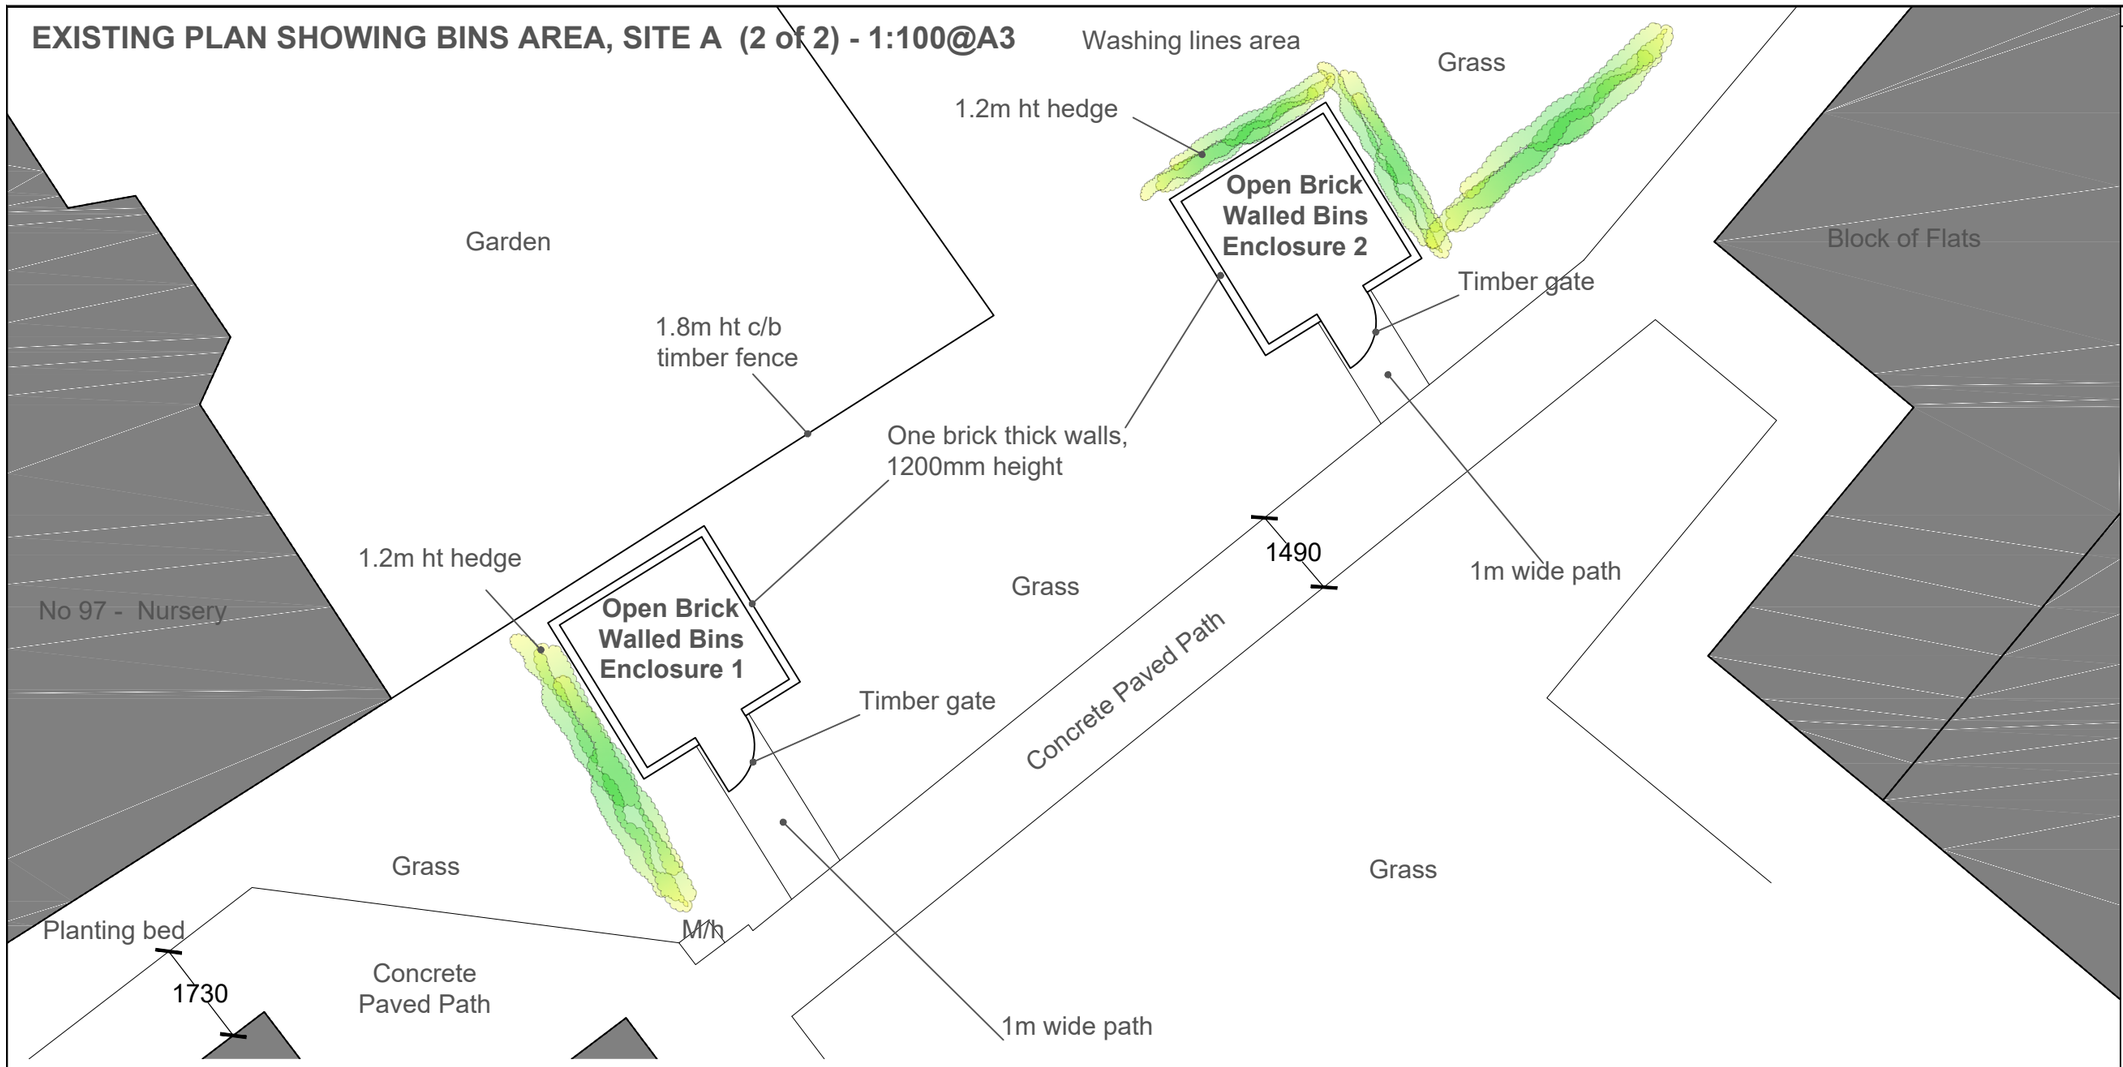

0 5 10

Scale 1:100

BINS ENCLOSURES IN SITE A - LOCATION PLAN 1:1250@A3

0 25 50 75 100 125m

Scale 1:1250

View of Bins Enclosure 1

View of Bins Enclosure 2

NOTES

Rev	Revision notes	Initials	Date
.	.	.	.

HILLINGDON LONDON

PLACE DIRECTORATE
CAPITAL PROGRAMME WORKS SERVICE
2E/10, CIVIC CENTRE, UXBRIDGE, UB8 1UW
Tel: 01895 250 111 www.hillingdon.gov.uk

PROJECT
RUISLIP COURT
WEST END ROAD
RUISLIP, HA4 6JW

DESCRIPTION
EXISTING SITE PLAN SHOWING
BINS AREA AT SITE A 2 OF 2

SCALE	DRAWN BY	CHECKED BY	DATE
1:100 @ A3, 1:1250@A3	DB	SV	OCT 202

DRAWING No. 2023/D/346/P/03

REV.