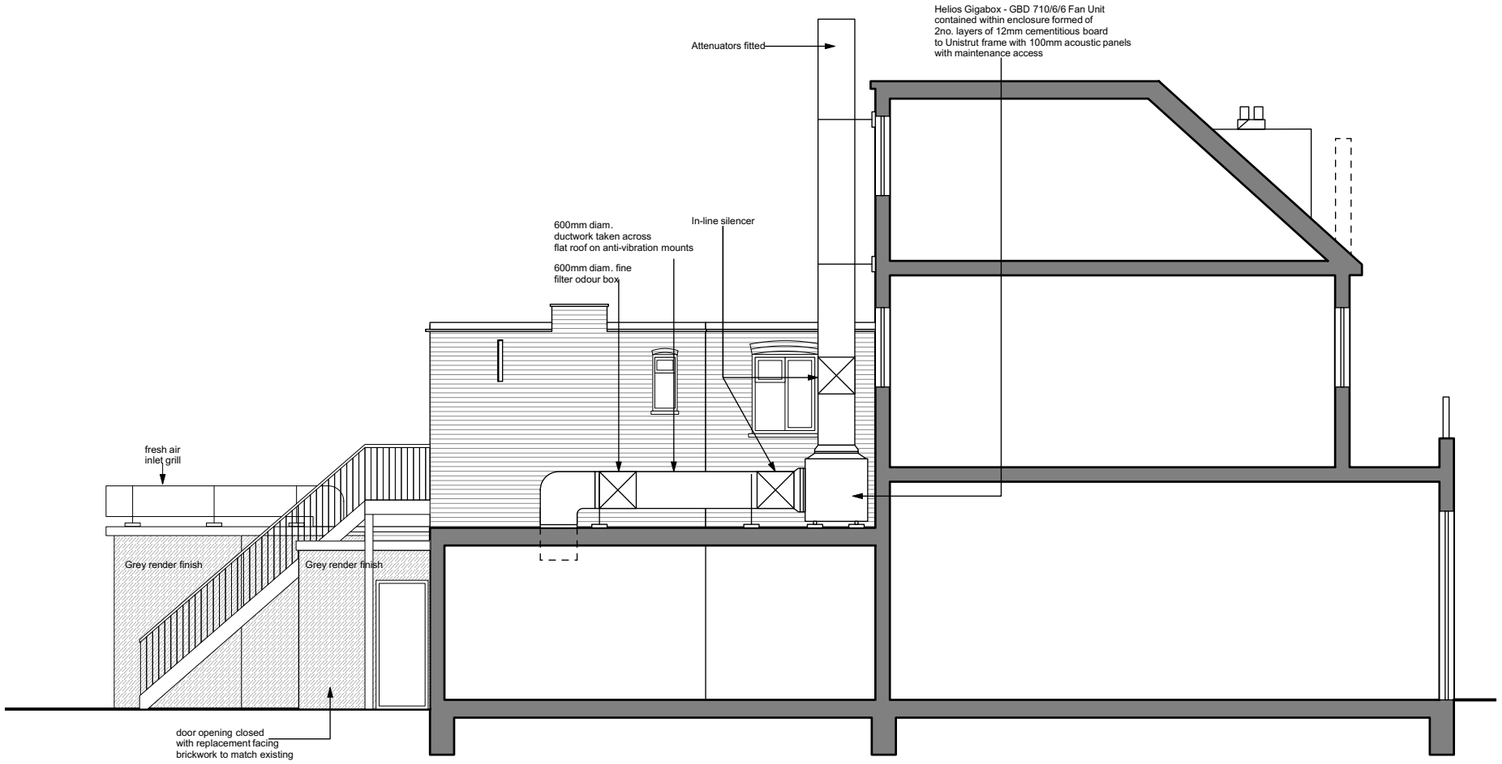

No.97

Existing Sectional Elevation AA

A	21/06/2023	Plans up dated following discussions with planners.

Planning

Drawing title
Proposed Sectional Elevation AA

stephen masih
architect
e: stephen.masih@ntlworld.com t: 07733 445556

Project title
Eastcote Restaurant
Holding Ltd
95-99 Field End Road, Eastcote

Drawing no.	Rev
2209wd2.104	P1

Scale	Date	Drawn by	Checked by
1:100@A3	April'23	sm	sm

0 5 15

Scale Bar

This drawing is subject to detailed site investigation including ground conditions, contaminants, drainage, design and planning/density negotiations with the relative Authorities. The layout has been based on a site survey prepared by others. It has not been considered in respect of the CDM legislation.