

NEIGHBOURING EXAMPLES
This application seeks to follow similar approvals achieved at neighbouring properties on Stanley Road, mainly:

6 Stanley Road, HA6 1RG - 68354/APP/2016/2464 and 68354/APP/2015/2035 - Ground floor extension and raising and enlargement of roof space (crown roof)

35 Stanley Road, HA6 1RG - 64324/APP/2008/2104 - Ground floor extension and enlargement of roof space (crown roof)

1 Stanley Road, HA6 1RG - 13020/APP/2005/3469 - Ground floor extension and enlargement of roof space (crown roof)


2 Stanley Road, HA6 1RG - 9707/APP/2005/3537 - Ground floor extension and enlargement of roof space (crown roof)

SEE DESIGN AND ACCESS STATEMENT

For tree protection information please refer to Arboricultural Impact Assessment

NEIGHBOURS MAIN HOUSE
16 STANLEY ROAD

Neighbours
garage

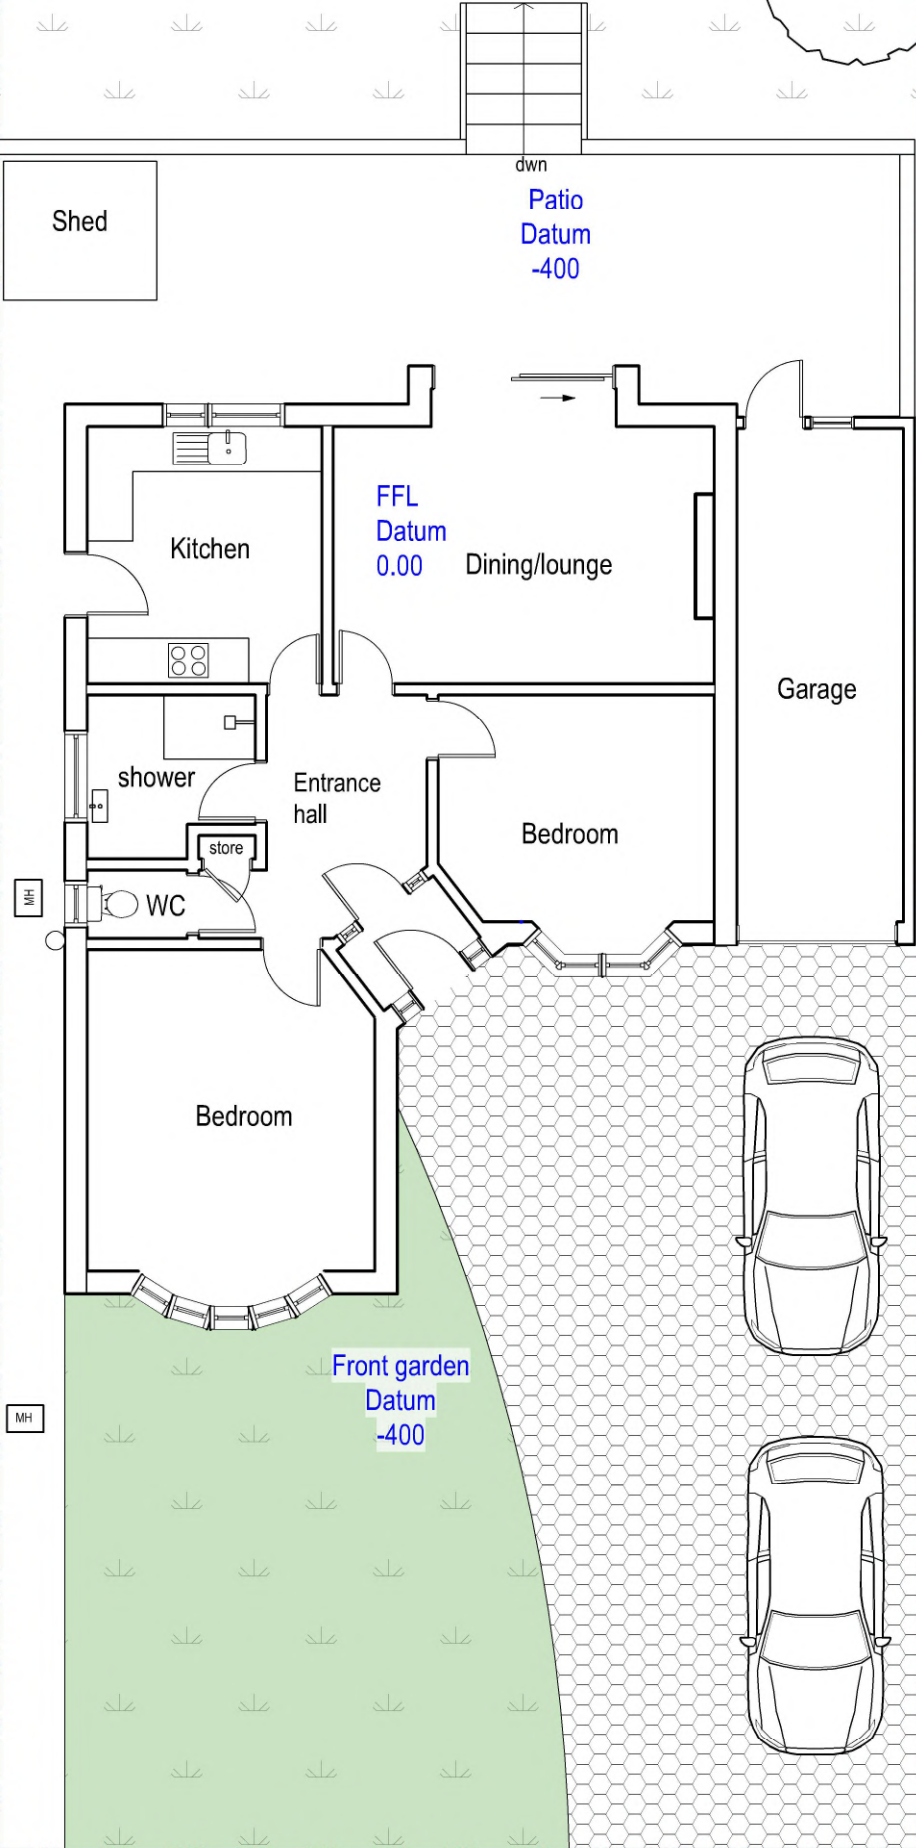


Neighbours
GF EXT

NEIGHBOURS MAIN HOUSE
12 STANLEY ROAD

03 EXG GF PLAN
Scale: 1:100

SSK
ARCHITECTS


tel : 0796 222 3141
email : sandeep@sskarchitects.co.uk

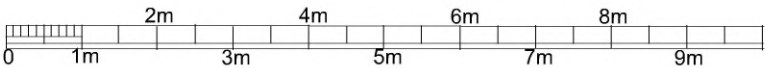

scale - 1 : 100 @ A3

Purpose - Full planning application

All dimensions to be checked on site. All omissions & discrepancies to be reported to the designer.	PROJECT: 14 Stanley Rd, Northwood, HA6 1RG	DATE: 16/11/2023
© SSK architects owns the copyright of this drawing which must not be reproduced in whole or part without the written permission.	DWG NO: EXG GF	REVISION: 03

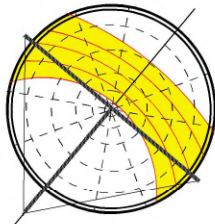

EXISTING