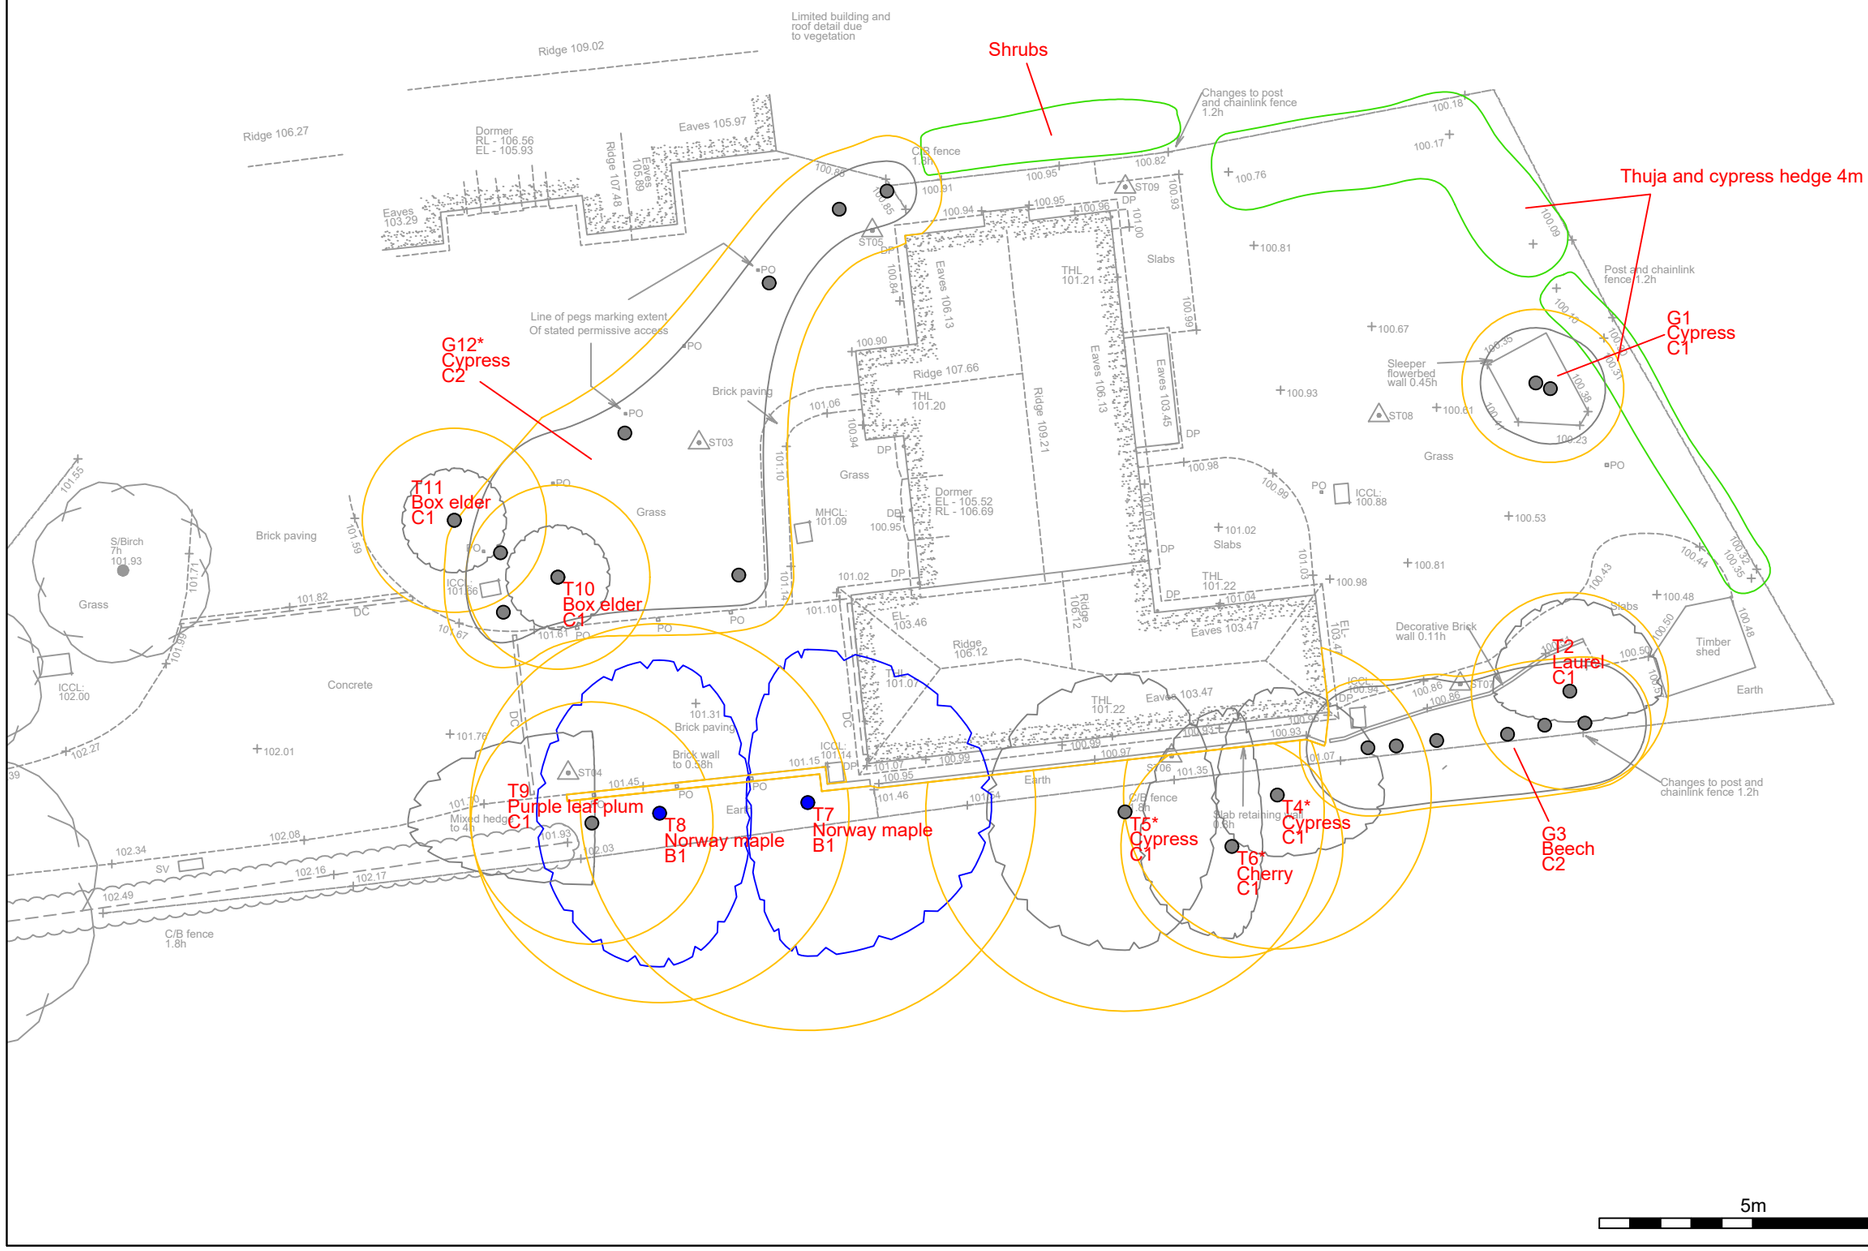

GHAtrees arboricultural consultancy
t: 07884 056 025
e: glen@ghatrees.co.uk
www.ghatrees.co.uk

Site: 2 Birken Mews, Rickmansworth Road, Northwood HA6 2GY	1:200 at A3
Drawing Title: Tree Constraints Plan	July 2023

Key:

- Category A
- Category B
- Category C
- Category U

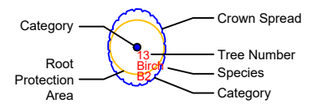

NOTE: Tree/group numbers marked with an * have approximate locations.