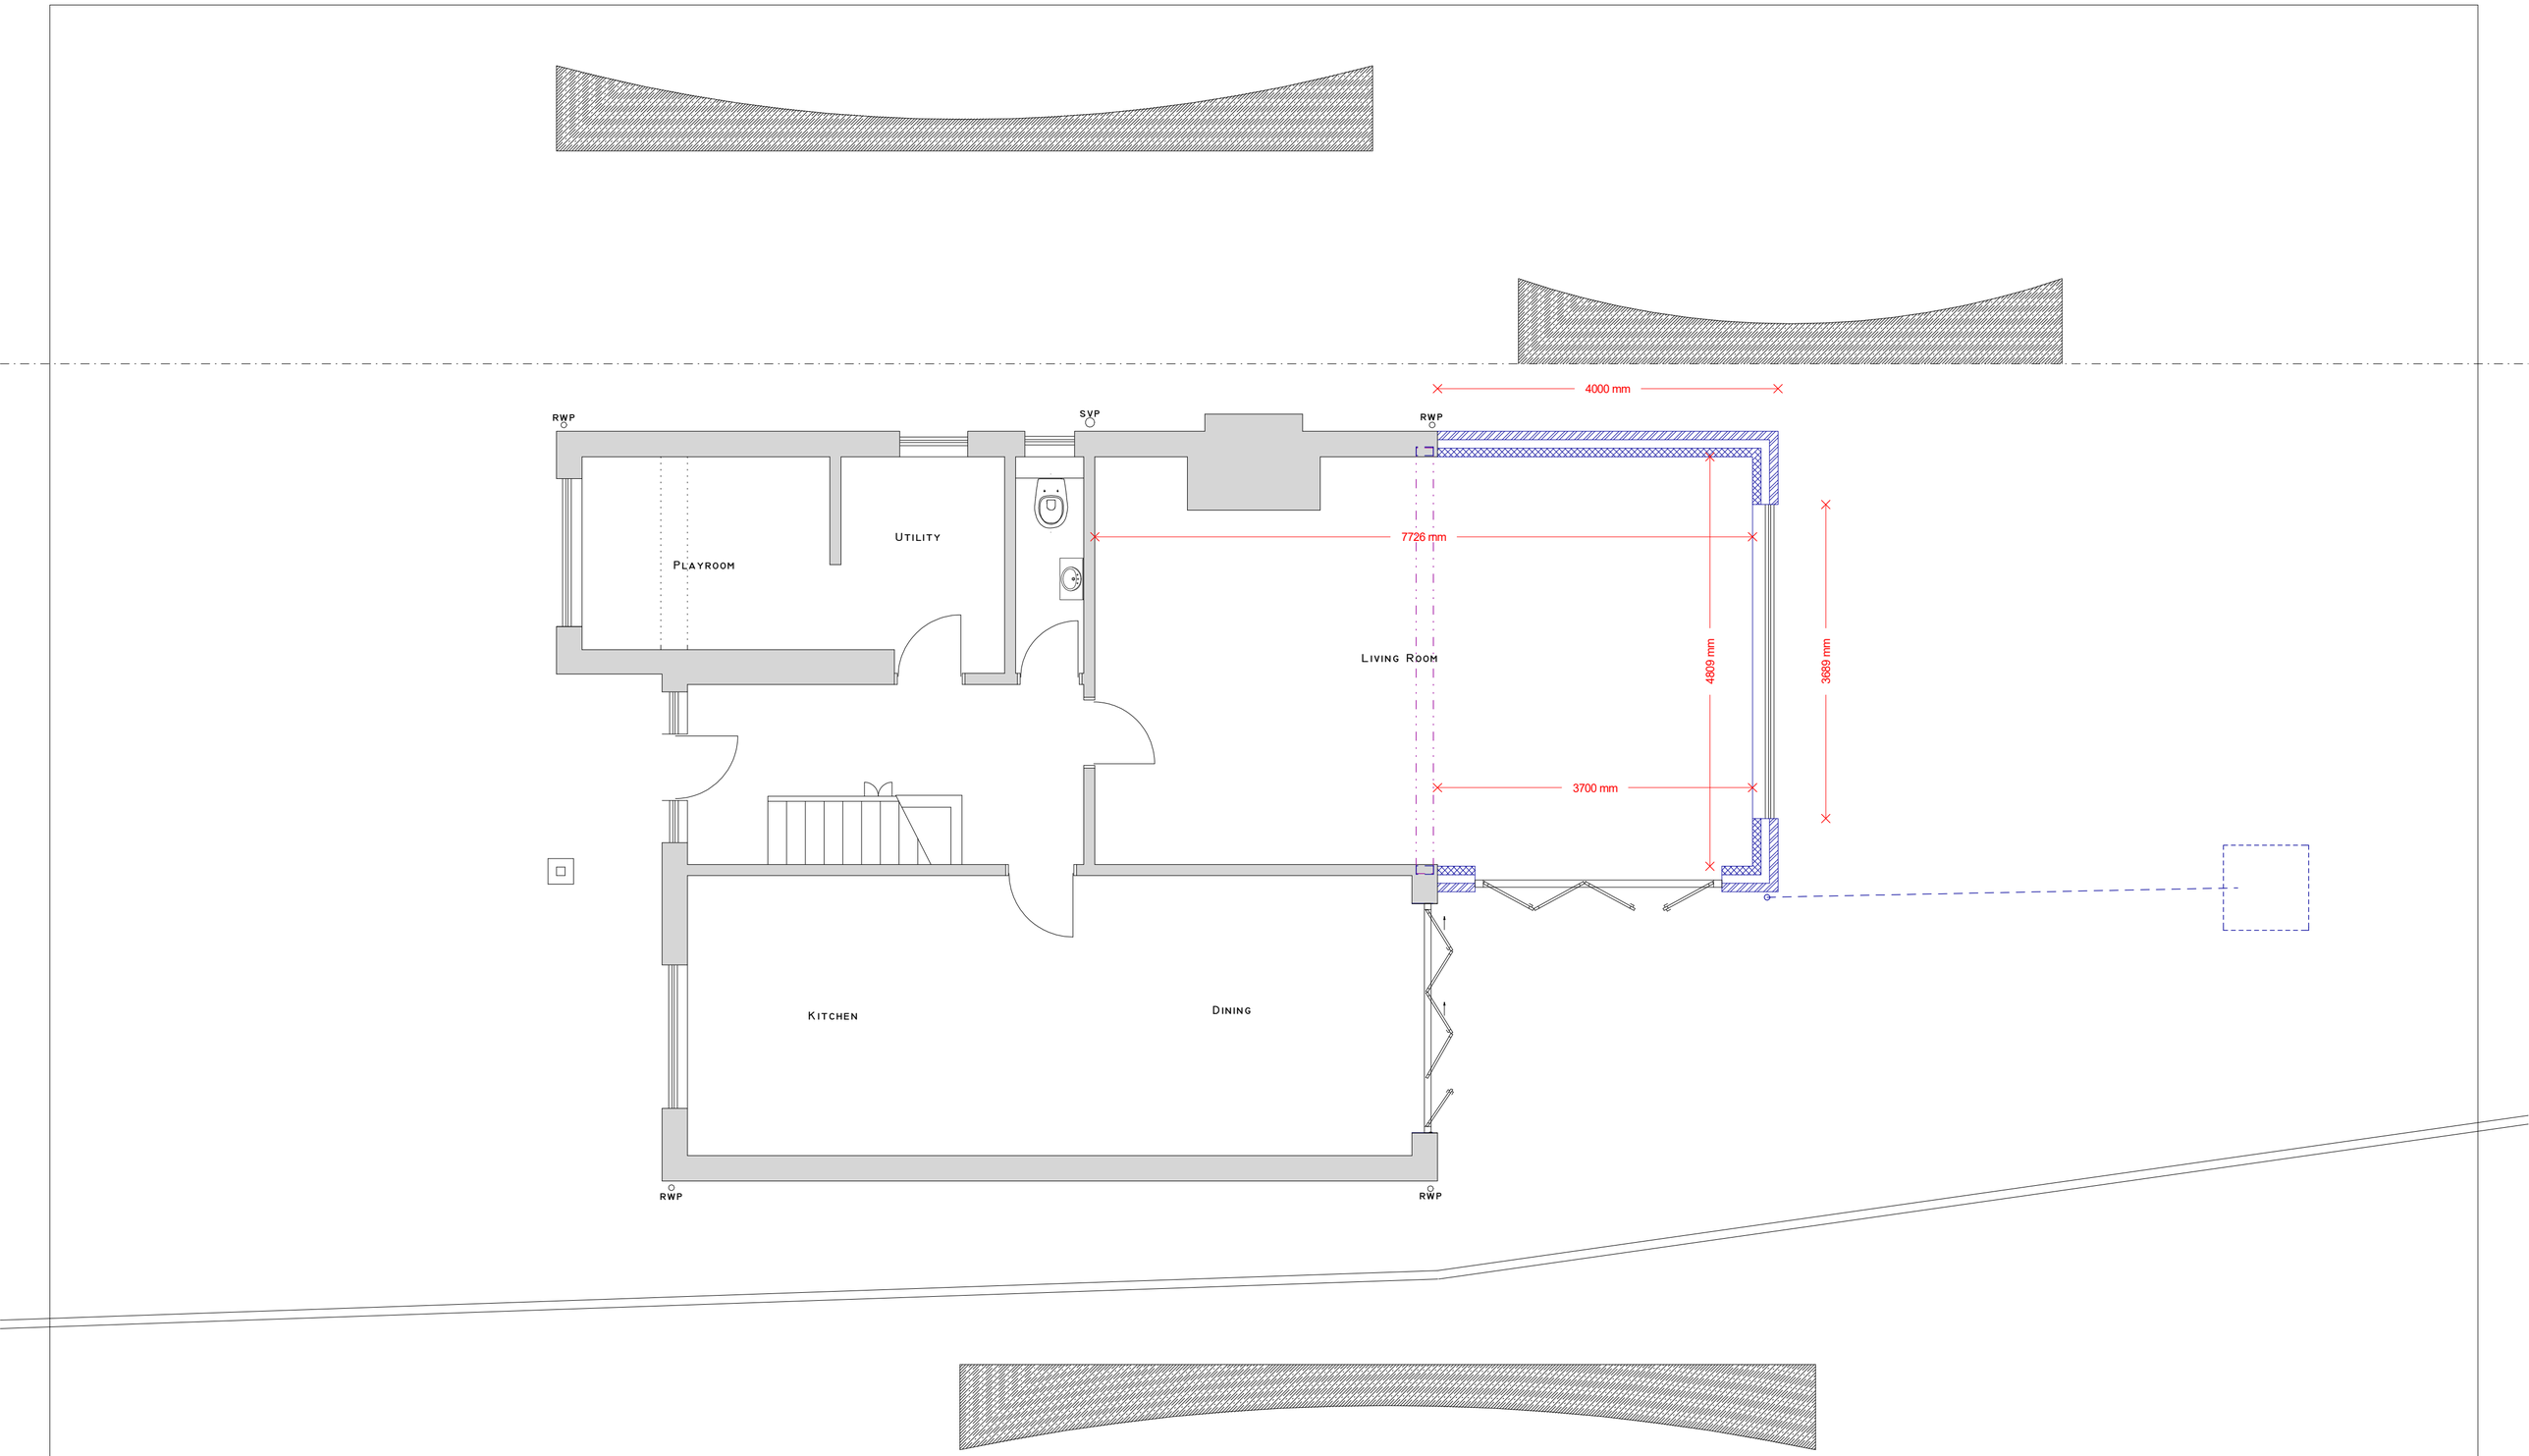


6, Stedman Close
Ickenham. UB10 8DY

SCALE 1:50

0 1m 2m 3m 4m 5m

| | |
|---|---|
| PLAN | Proposed Ground Floor Plan |
| PROJECT | SINGLE STOREY REAR EXTENSION |

**General Notes:**
1. All dimensions to be checked on site prior to construction any discrepancies should be reported to the highford design office. Dimensions to be taken from the architectural drawings only and not scaled from plans.
As this is a computer drawing scale of drawings can vary on printing check on site for setting-out
Copyright: **Highford Design 2022**
This drawing should not be used to calculate areas for the purpose of valuations. All dimensions to be checked on site by contractor and such dimensions to be their responsibility.

DWG No
02
Rev: - d

Date: April 2023
Project: 6 Stedman Close, Ickenham
Scale 1:50 @ A2
Checked: AW
Drawing Title: Proposed GF Plan
Status: Planning
Job No: 401

Highford
Design and Build Limited
27 Bellamy Close, Ickenham, Middlesex. UB10 8SJ
email: info@highforddesign.co.uk - web: www.highforddesign.co.uk
mobile: 07957 380205