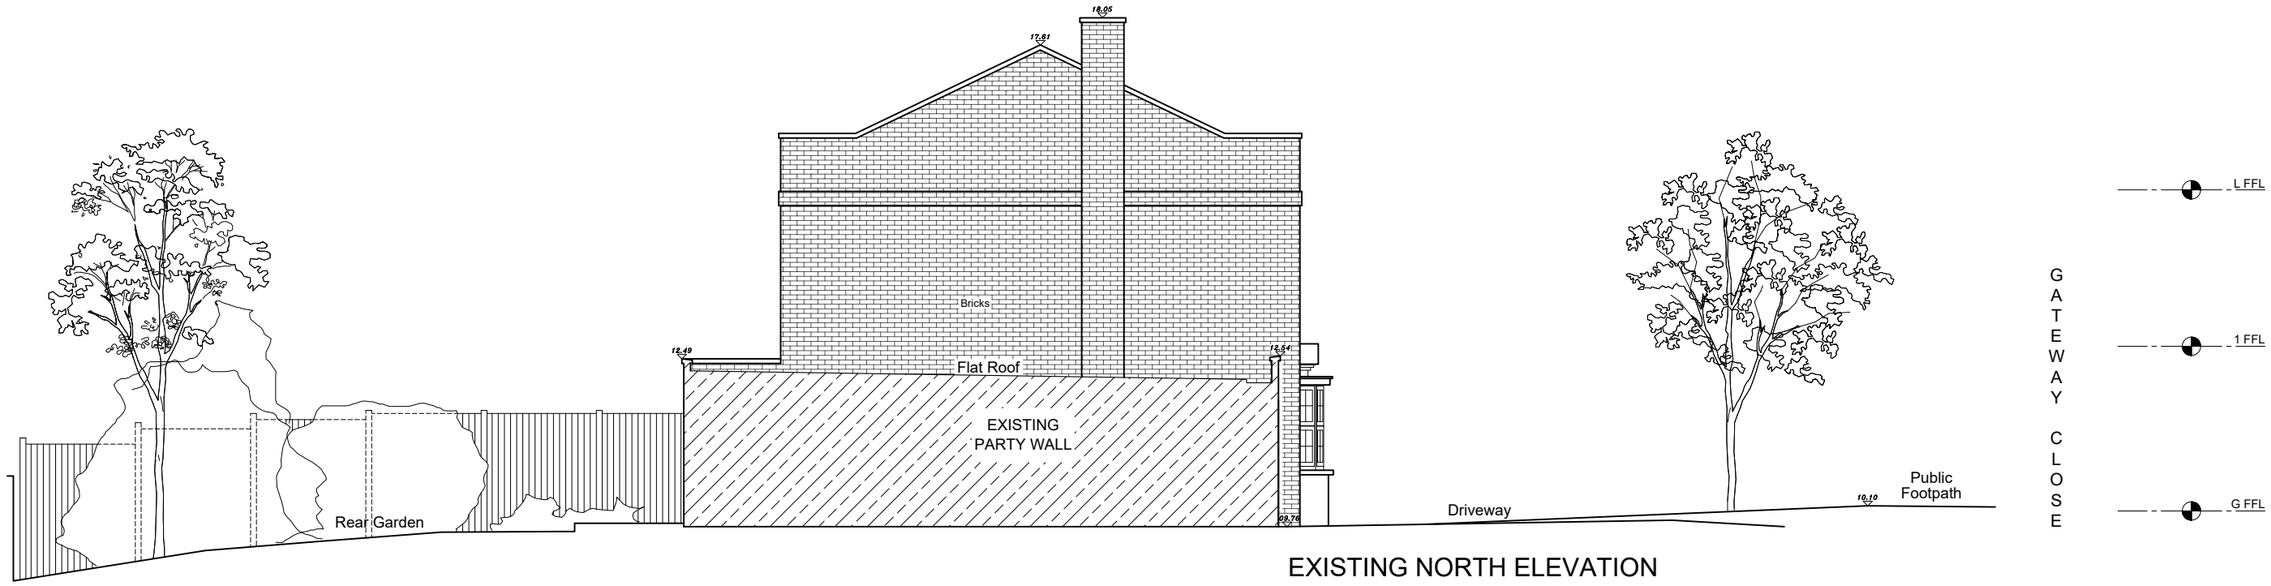

EXISTING NORTH ELEVATION

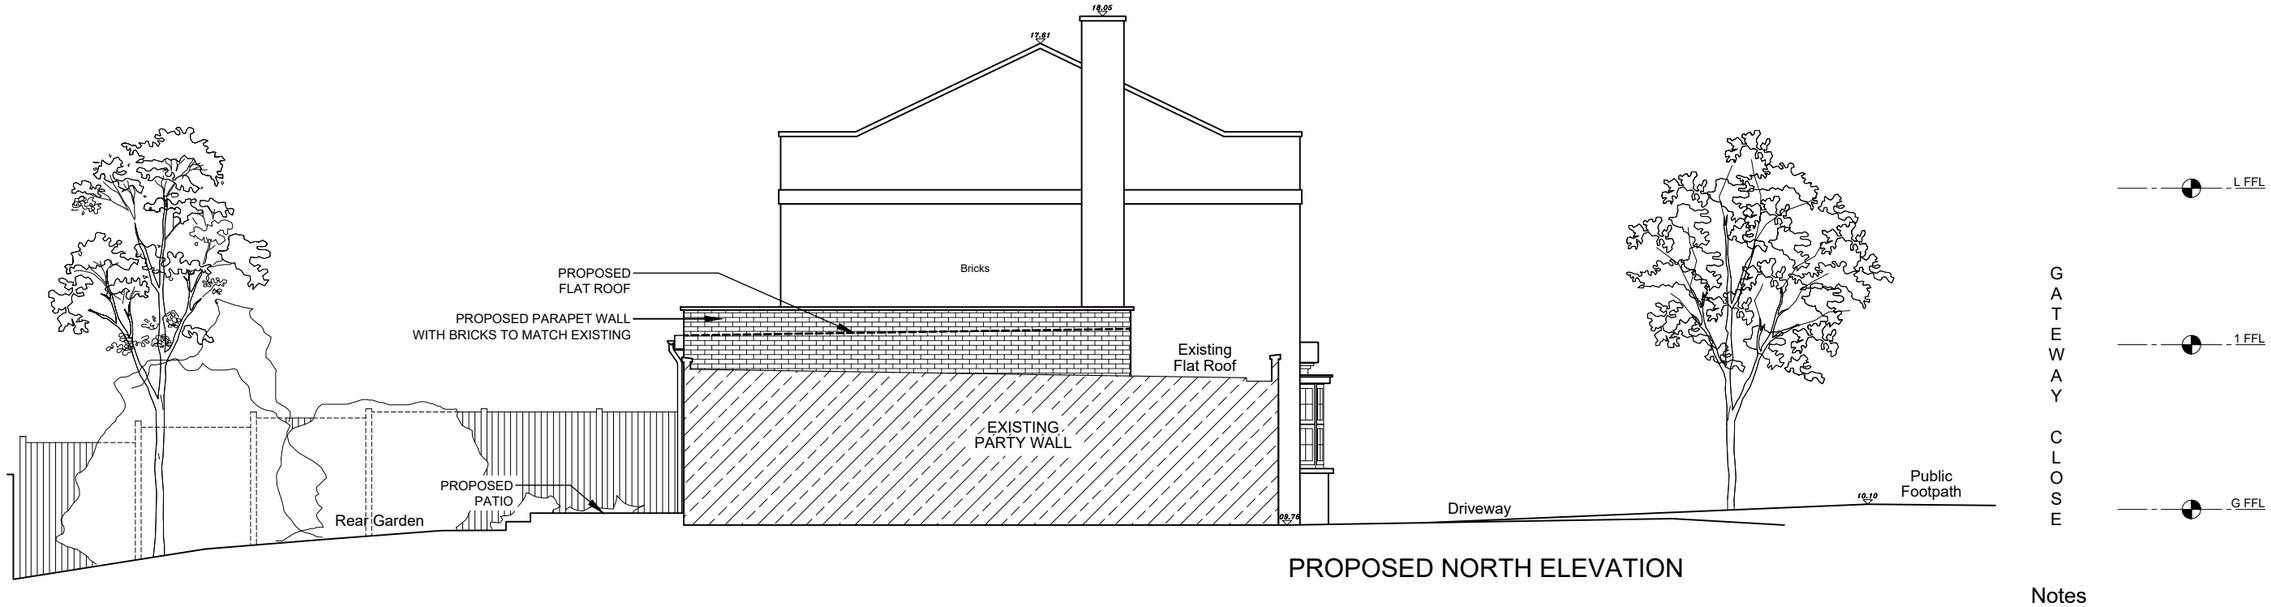

PROPOSED NORTH ELEVATION

Notes

1.Refer to drawing KGC 01.

| Client | | Drawing Title | | |