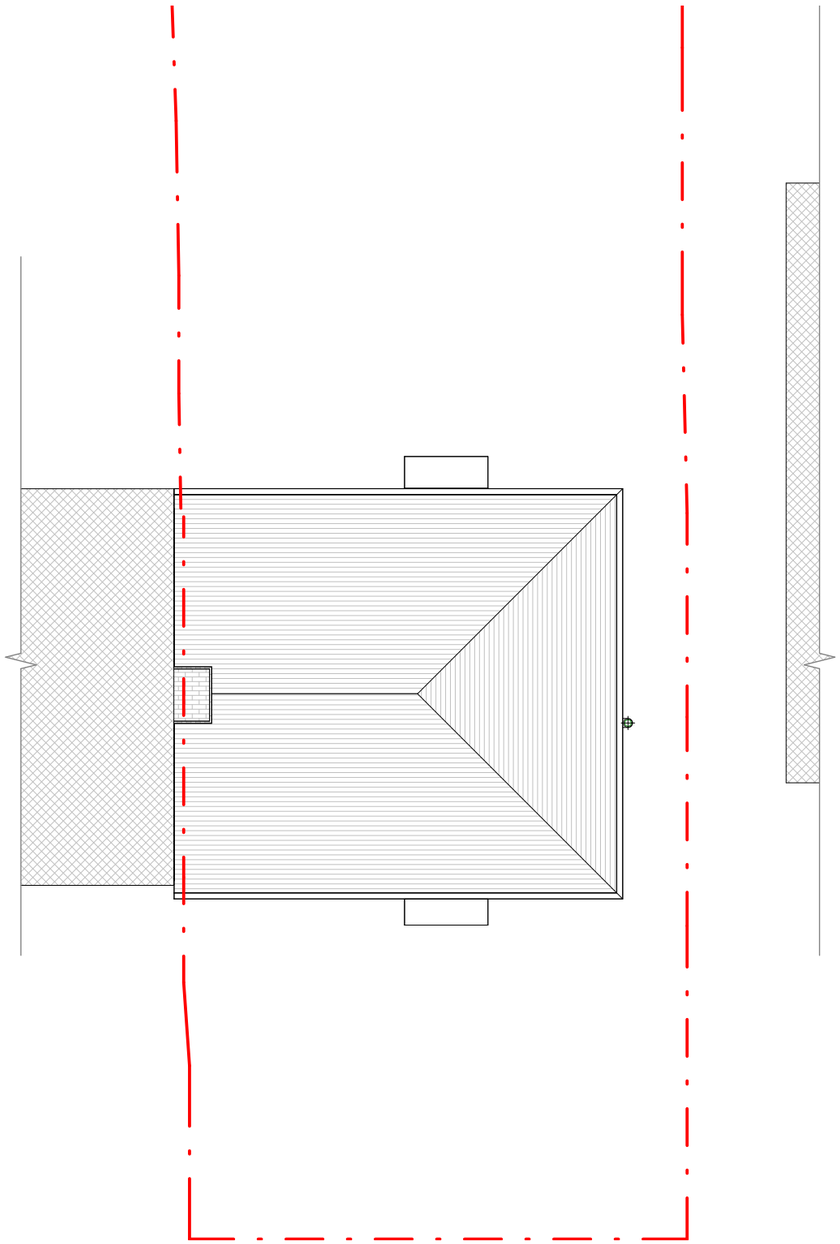

Roof Plan

FLUENT
ARCHITECTURAL DESIGN SERVICES
TEL: 0800 043 8838
E-MAIL: INFO@FLUENT-ADS.CO.UK
WEB: FLUENT-ADS.CO.UK

3 Ash Grove. West Drayton

Existing Floor Plans

Scale @ A3	1 : 100
Date	19.06.2023
Drawn by	SZ
Drawing number	P.M.2.201
Project number	2112
Rev	

Key:

Existing · Proposed · SVP · Boundary line · Existing drainage · Proposed drainage · Overhead

0 1 2 3 4 5 10

GRAPHIC SCALE: 1:100

No.	Description	Date