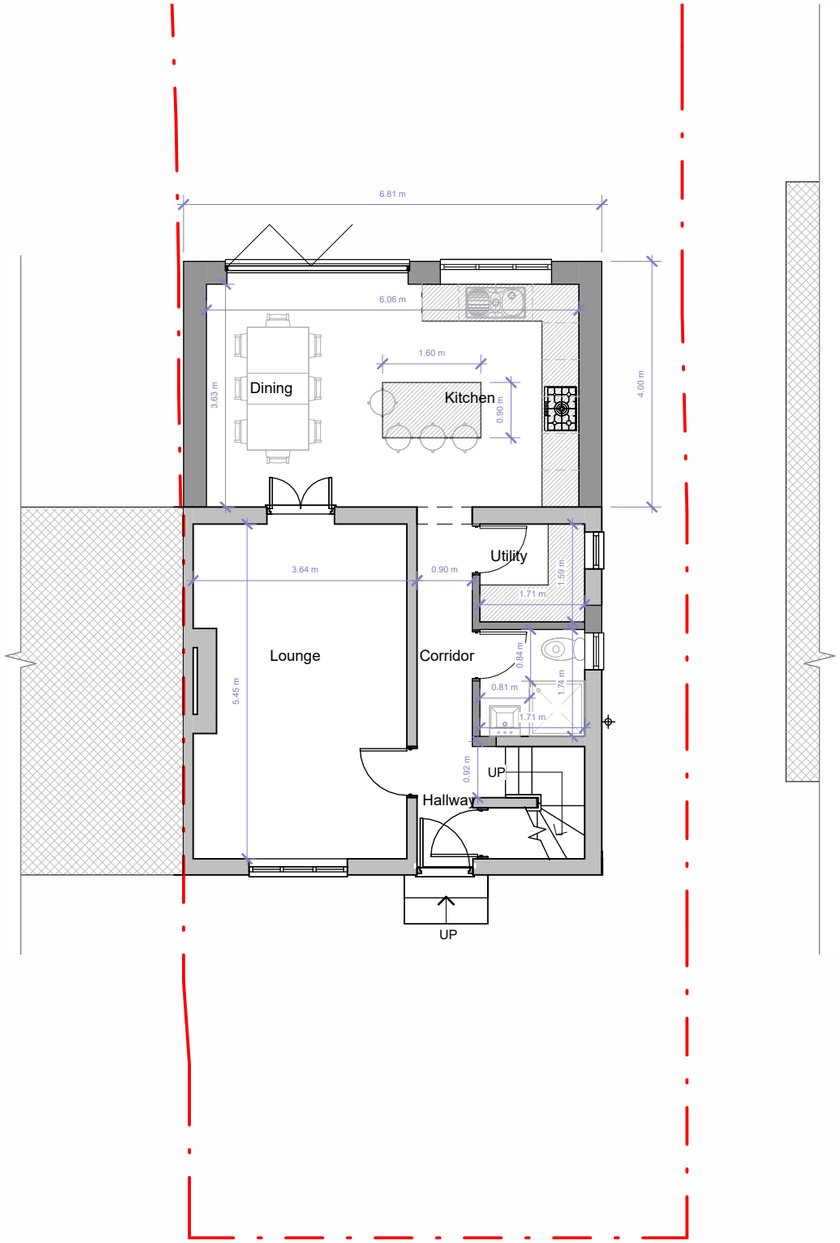

Ground Floor

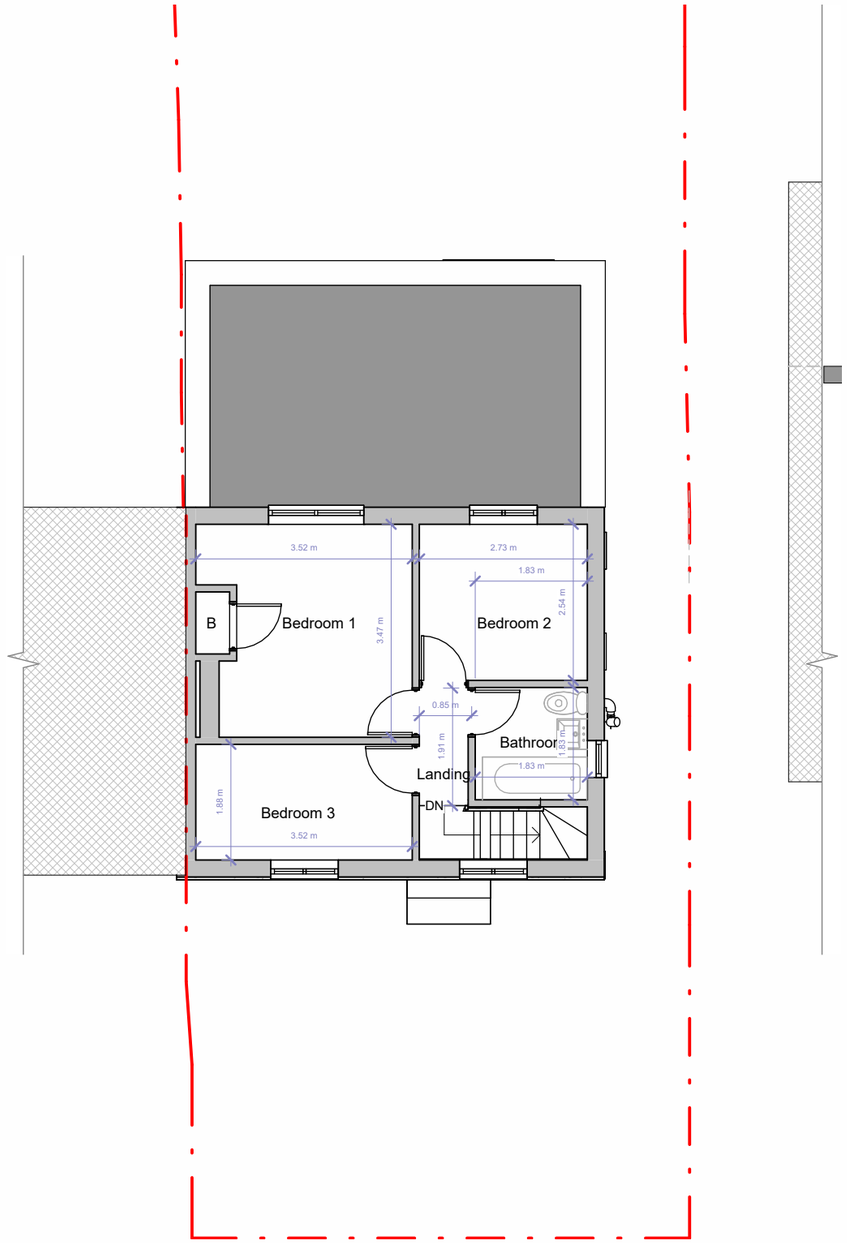

First Floor

Fluent
ARCHITECTURAL DESIGN SERVICES
FLUENT
ARCHITECTURAL DESIGN SERVICES
TEL: 0800 043 8838
E-MAIL: INFO@FLUENT-ADS.CO.UK
WEB: FLUENT-ADS.CO.UK

3 Ash Grove. West Drayton

Proposed Floor Plans

Scale @ A3	Drawing number
1 : 100	P.M.2.500
Date	Project number
19.06.2023	2112
Drawn by	Rev
SZ	

Key:
Existing
Proposed
SVP
Boundary line
Existing drainage
Proposed drainage
Overhead

0 1 2 3 4 5 10
GRAPHIC SCALE: 1:100

No.	Description	Date