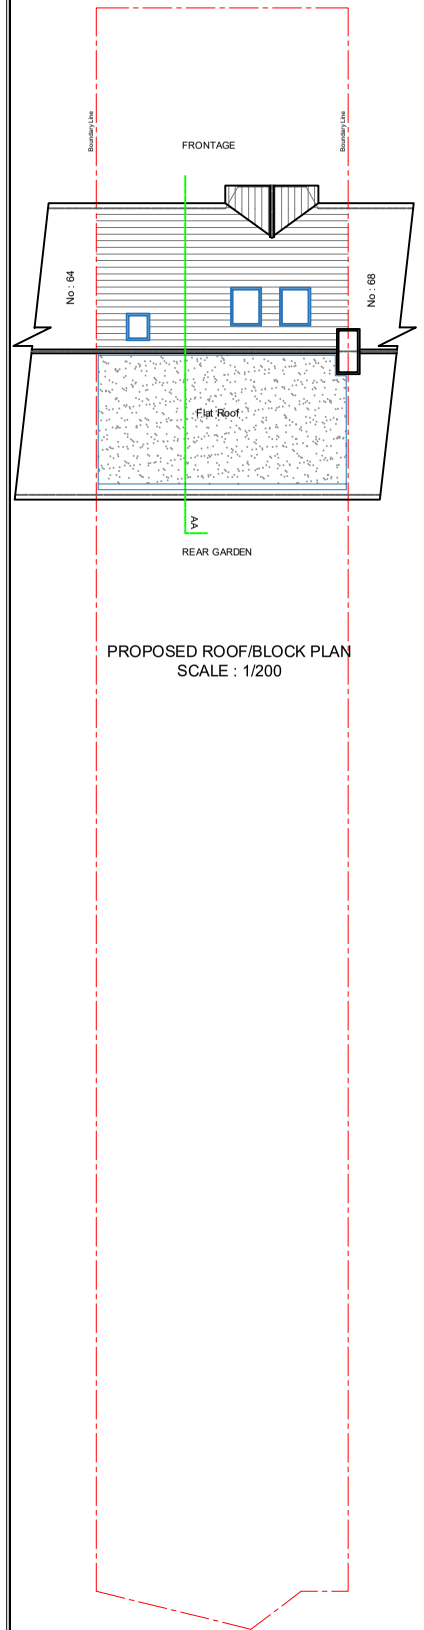

PROPOSED ROOF/BLOCK PLAN
SCALE : 1/200

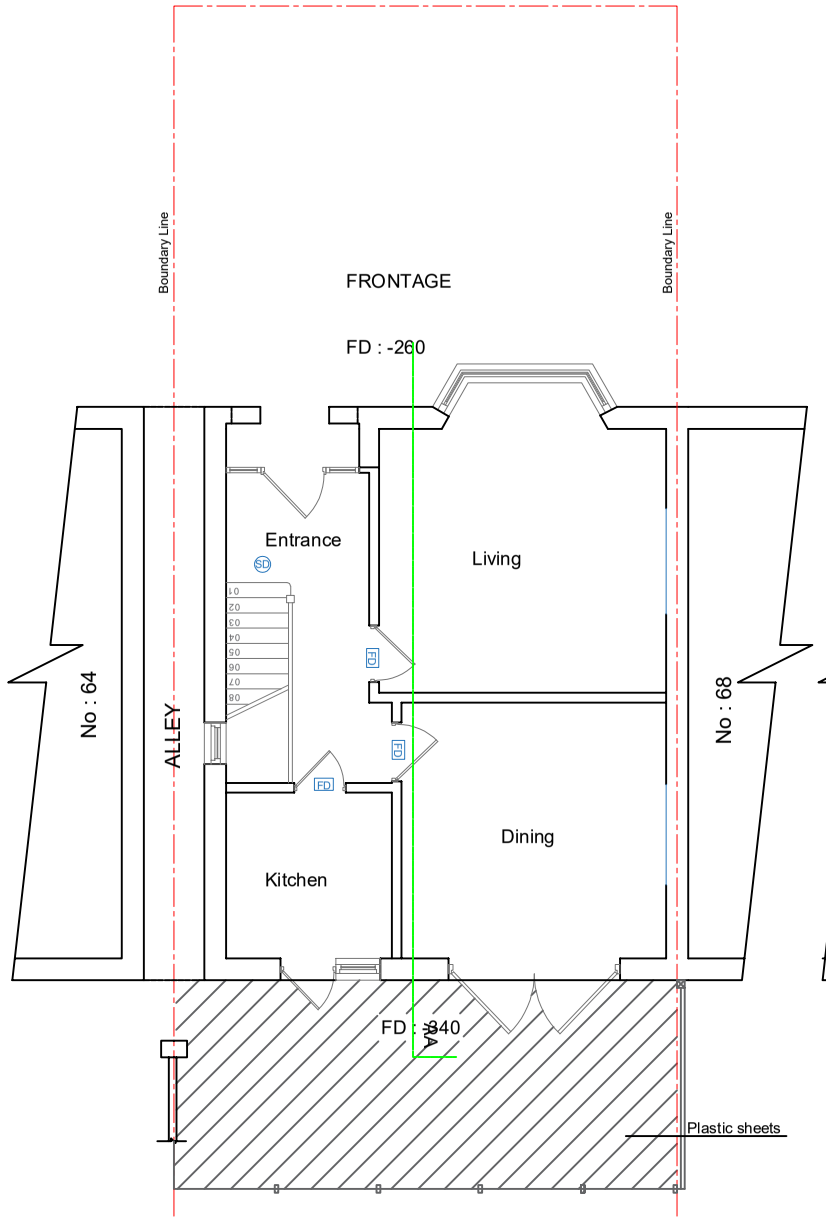

PROPOSED GROUND FLOOR PLAN

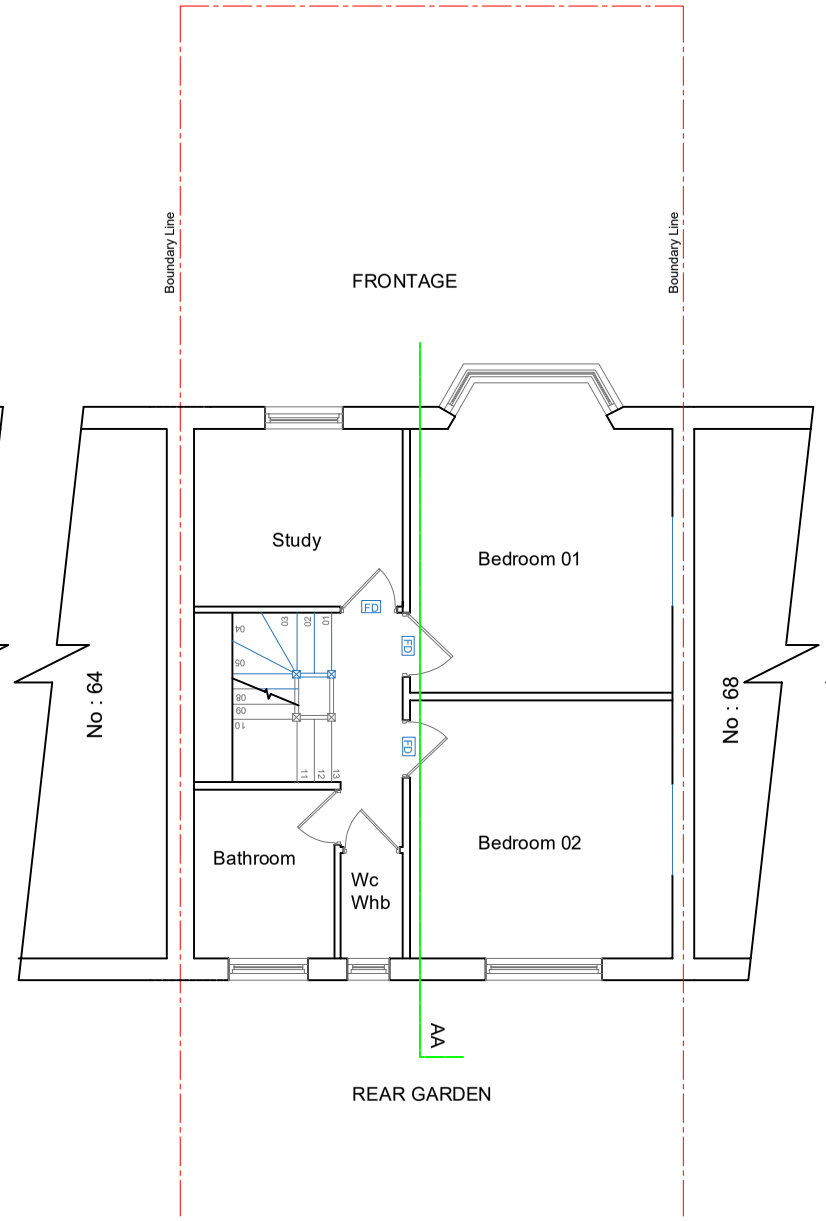

PROPOSED FIRST FLOOR PLAN

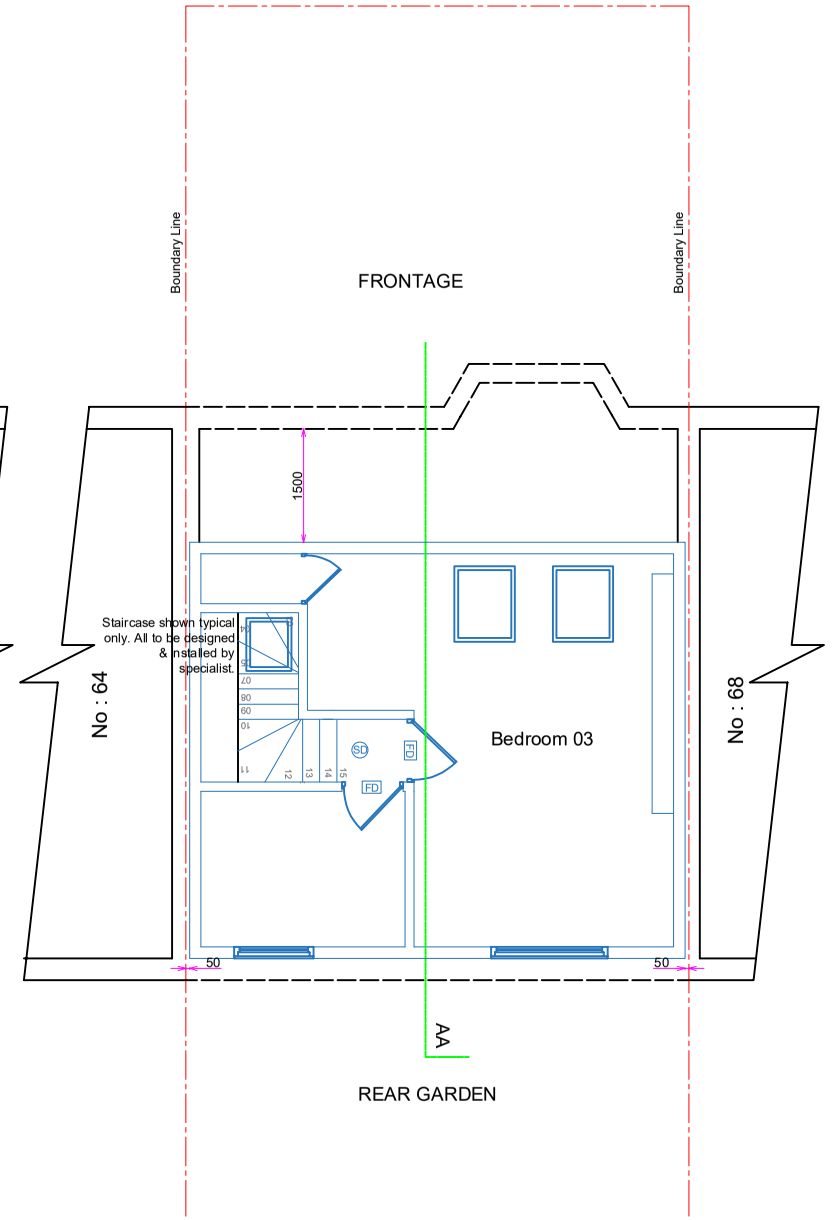

PROPOSED LOFT FLOOR PLAN

COPYRIGHT :
JOB TITLE : 66 Berwick Ave, Hayes UB4 0NQ
DRAWING TITLE : Proposed Plans
SCALE : 1/100
Date : 16.05.2023
DRG No : 66BER-03

0 1 2 3 4 5 6 7 8 9
5m 1:50
10m 1:100
@A3