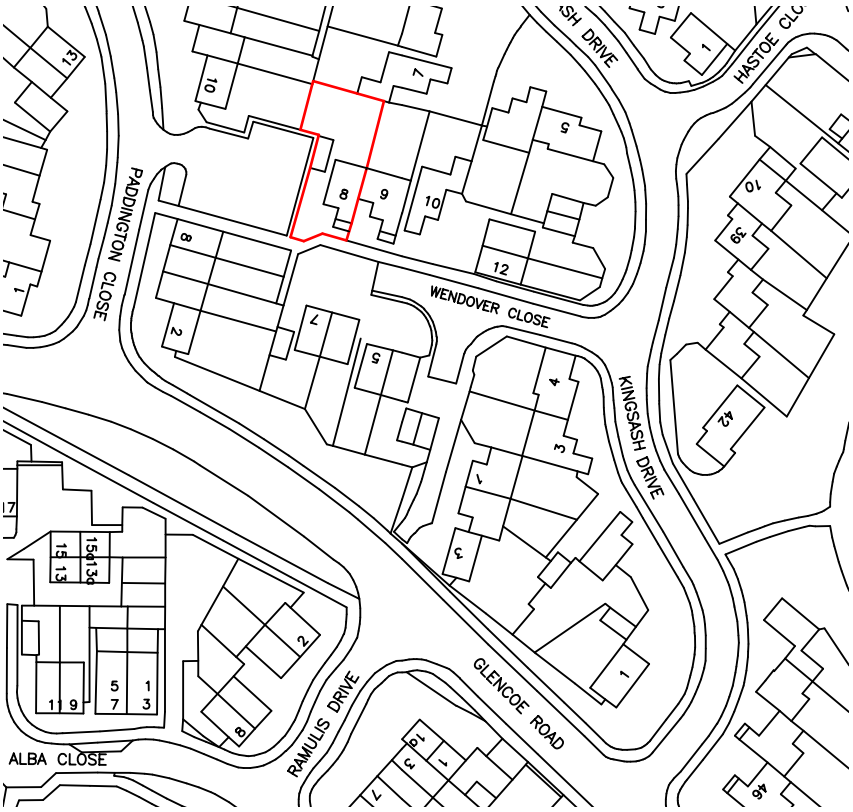

Location Plan

Scale:1:1250

1:1250

5 20

0 10 50 100 Meter

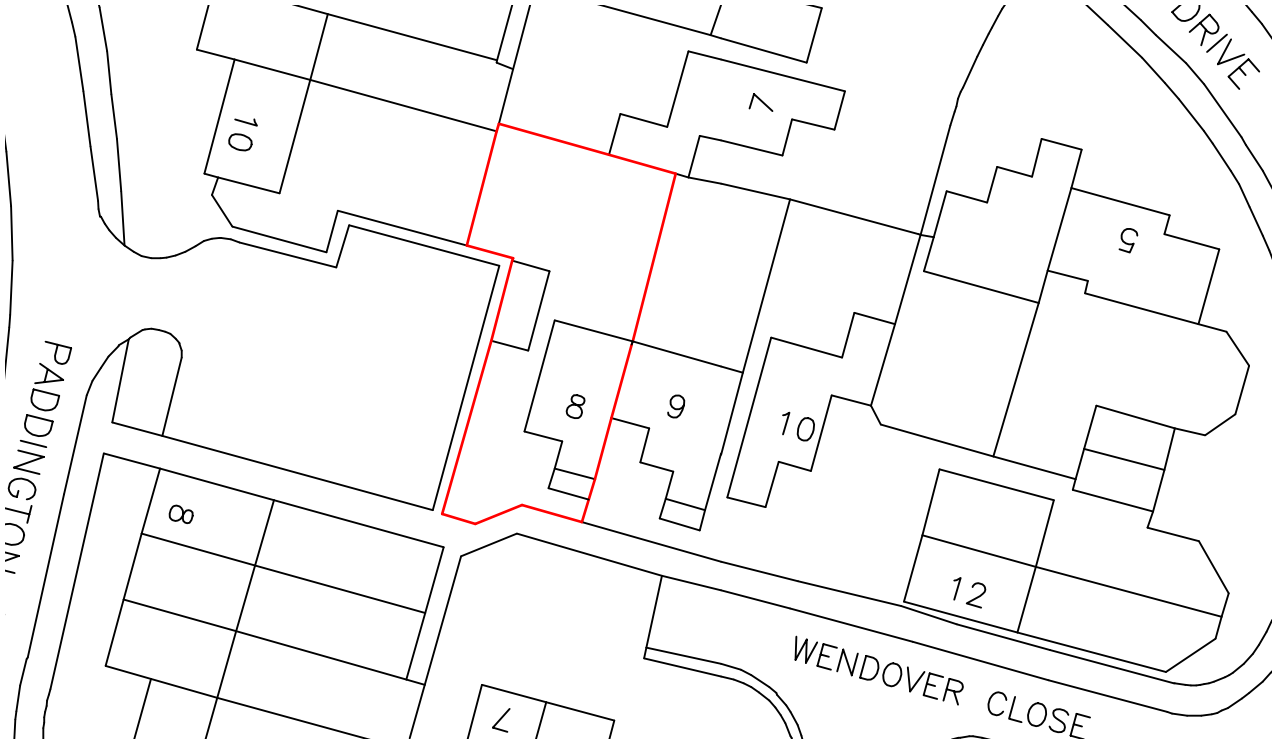

Block Plan

Scale:1:500

1:500

5 20

0 10 50 Meter

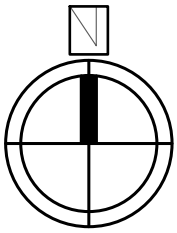

LBArchigroup	Project: 8 Wendover Close, Hayes, UB4 9RQ	Title: Location Plan Block Plan	Scale: 1:1250/500@A3 Date: 24.07.2023 Drawing No.: LBA 3351 - 04/LB Revision

info@lbarchigroup.co.uk Mob: 07710410150