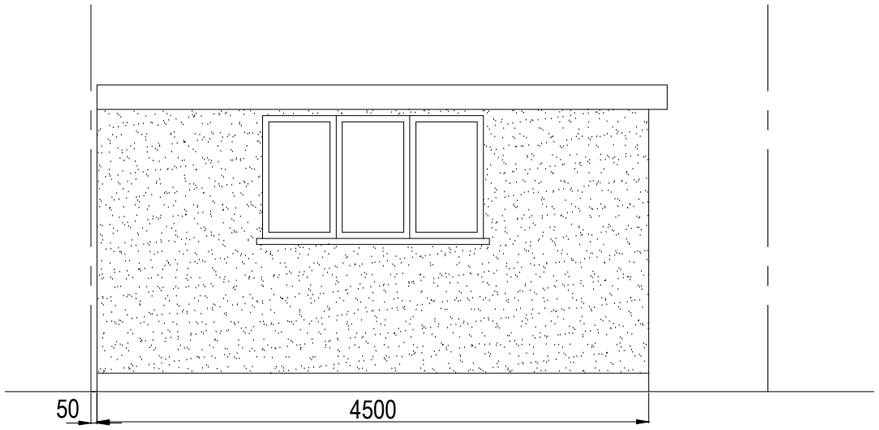

PROPOSED FRONT ELEVATION

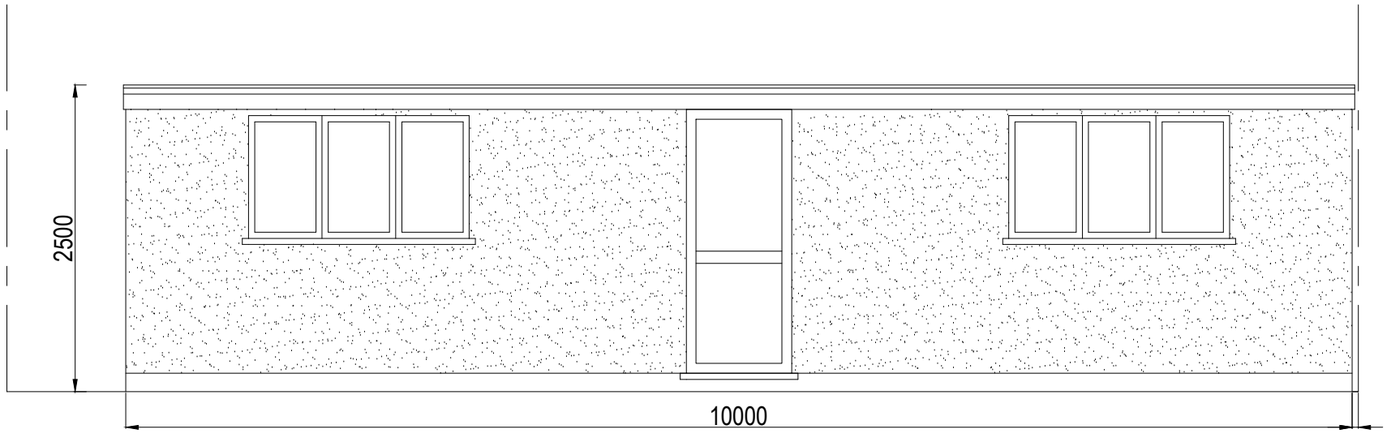

PROPOSED SIDE ELEVATION

50

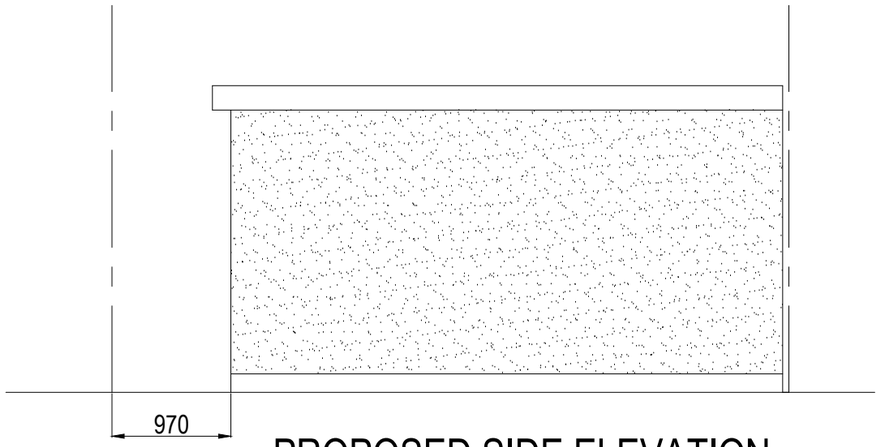

PROPOSED SIDE ELEVATION

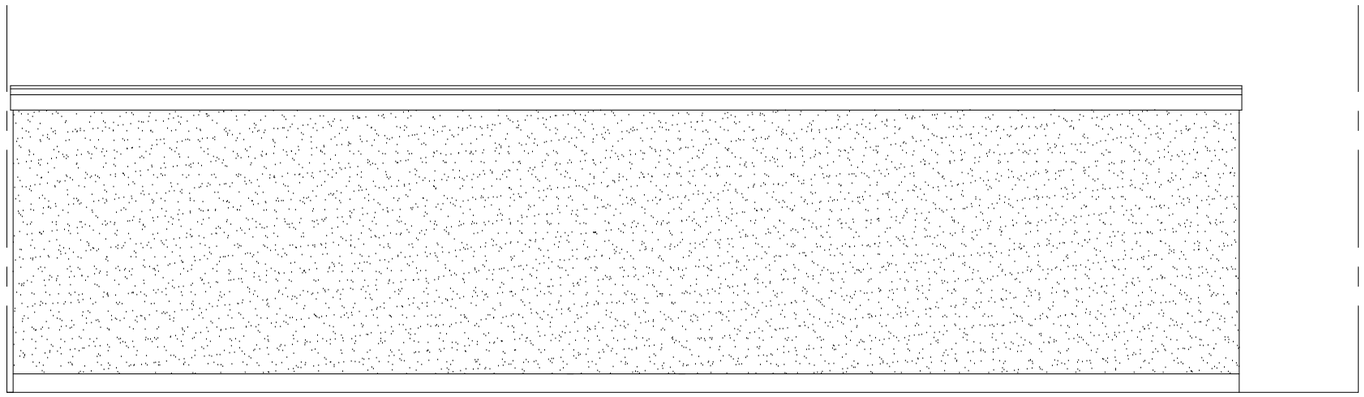

PROPOSED SIDE ELEVATION

SCALE - 1 : 100.

No.	DESCRIPTION	DATE

TECON Ltd.
Consulting Civil & Structural Engineers
116A High Street
Edgware, Middlesex, HA8 7EL.
M: 07956244652 E:teconltd@hotmail.com

NOTES:

NOT FOR CONSTRUCTION

Client

Job Title
58 DENECROFT CRESCENT, HILLINGDON, UB10 9HX

Scale 1: 50.

Size A3

Drawn by T.L.

Date NOV 2024

Drawing Title
PROPOSED ELEVATIONS

Drawing No. 11662 P 04