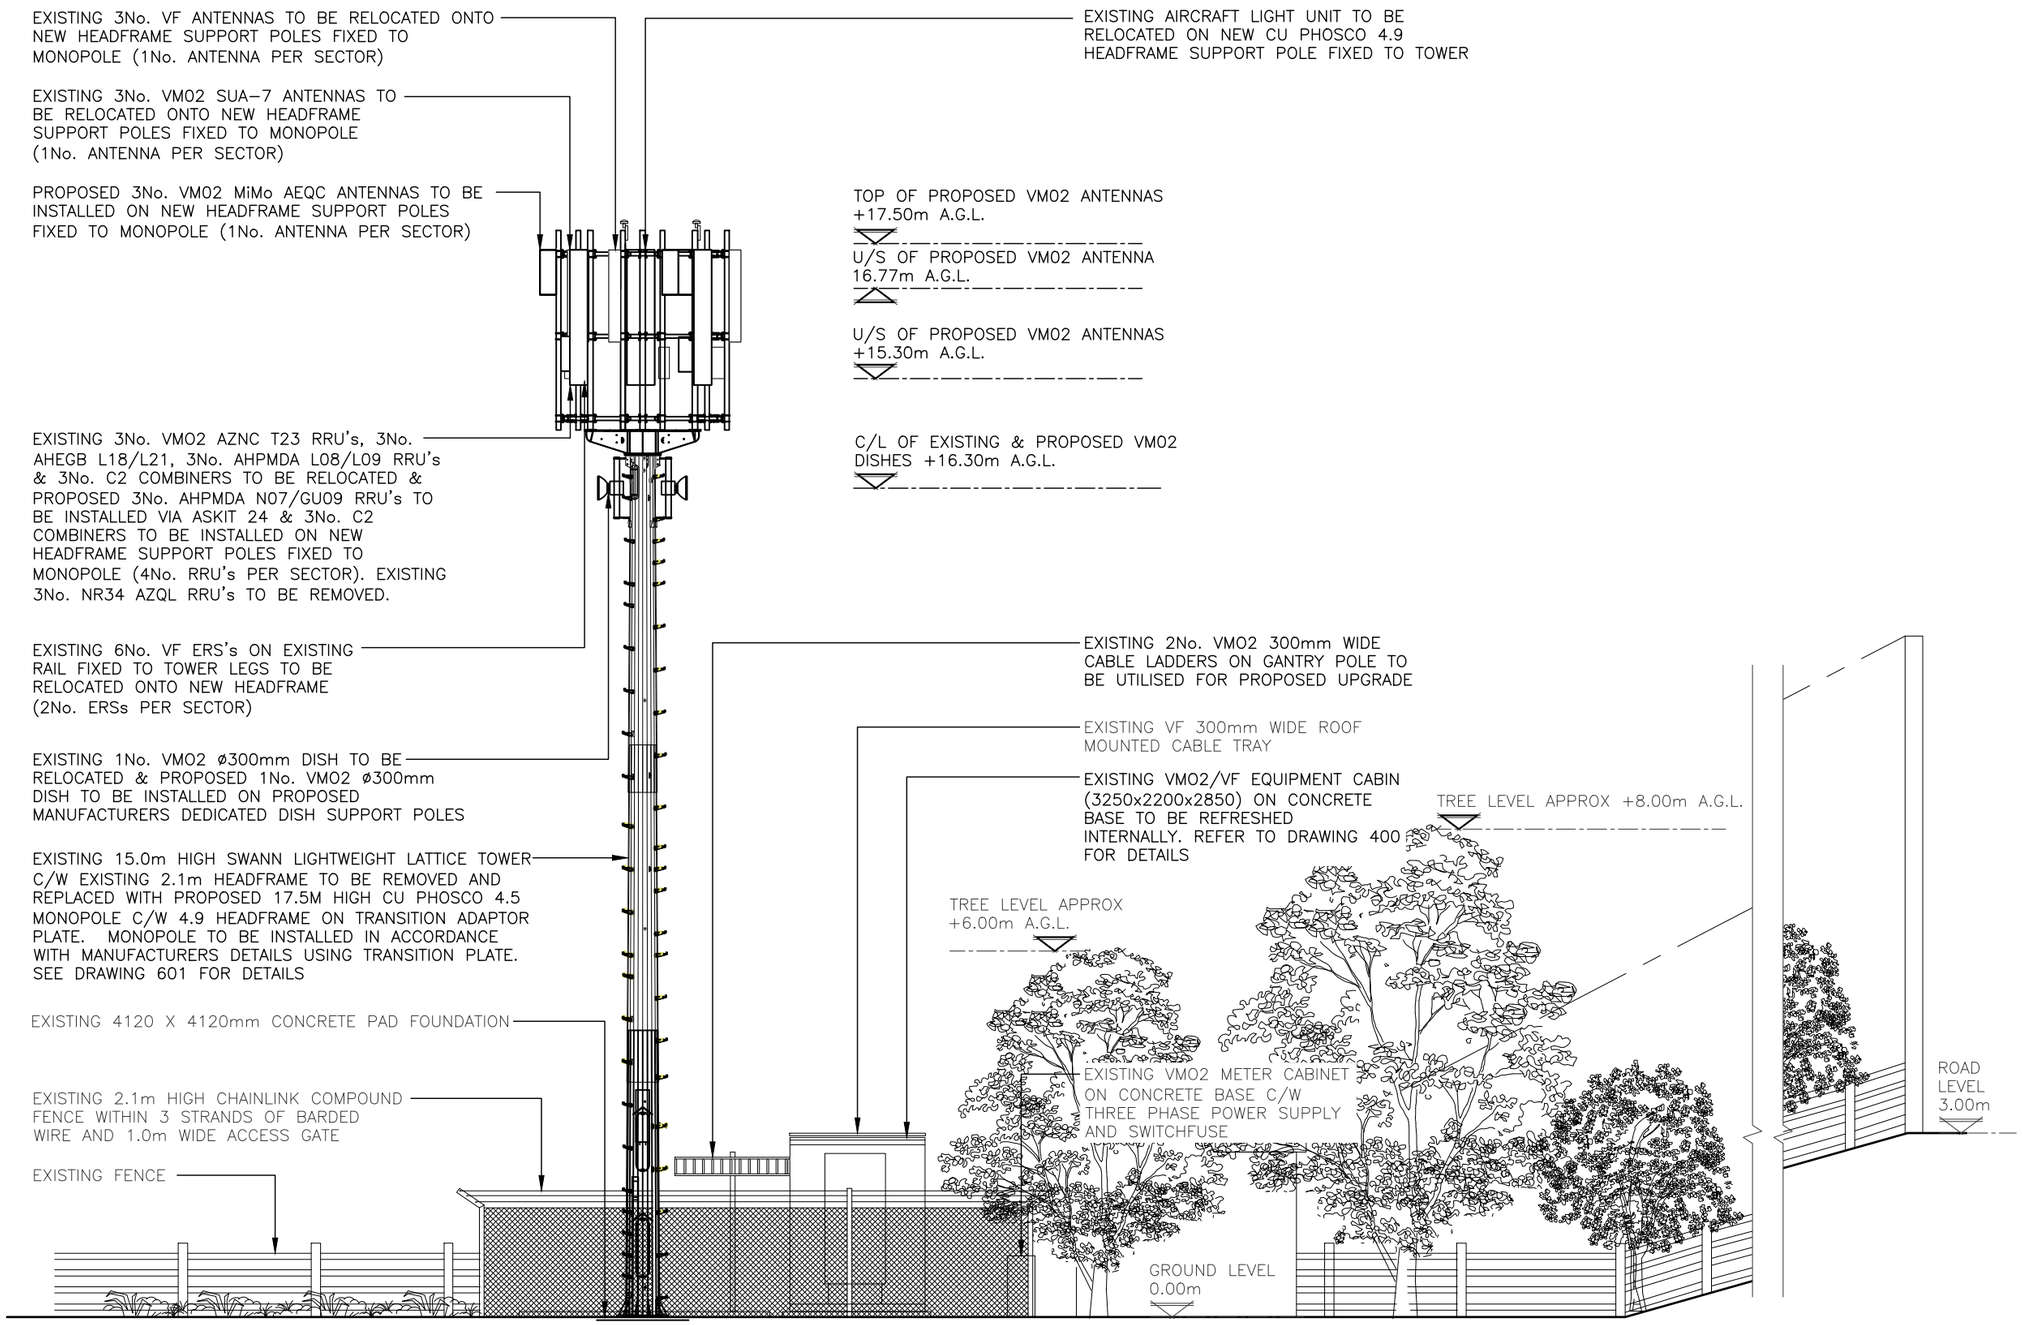

PROPOSED EAST ELEVATION

(1:100)

5000 0 5000 10000

ORIGINAL SCALE AT A3 – 1:100

ALL DIMENSIONS IN MILLIMETRES

These drawings comply with VF and VMO2 Standard ICNIRP guidelines,
Designed in accordance with Cornerstone documents: SDN0007 V1, SDN0008 V5.1 & SDN0009 v6

ALL DIMENSIONS ARE IN mm UNLESS NOTED OTHERWISE

N.G.R	E: 507392 N: 177923

FIBRE NOTE:

AS PER UKDBS_BAU_0704 v2.2 DOCUMENT FOR FIBRE ALLOCATION THE FOLLOWING WILL BE REQUIRED:

SCENARIO – CO–LOCATED

EXISTING FIBRE COUNT PER SECTOR IS 7 THEREFORE 2x12 PAIR MLE TO BE ADDED.

SECTOR 1 : 2x12–PAIR H+S MLE 30m (85109369) & H+S QODC2 5m (85093495)

SECTOR 2 : 2x12–PAIR H+S MLE 30m (85109369) & H+S QODC2 5m (85093495)

SECTOR 3 : 2x12–PAIR H+S MLE 30m (85109369) & H+S QODC2 5m (85093495)

REV	MODIFICATION	BY	CH	DATE
A	Issued for Construction	EDS	MG	30.05.23

ICSGROUP

O2

CORNERSTONE – LONDON DEFRAG

Cell Name	Opt.
JJ HEATHROW GARDEN CENTRE	B

Cell ID No

CORNERSTONE	VMO2	VF
13687228 E301290	004873	078948

Site Address / Contact Details

LAND ADJ TO SIPSON LANE
SIPSON
WEST DRAYTON
LONDON BOROUGH OF HILLINGDON
UB7 0JG

Drawing Title: PROPOSED SITE ELEVATION

Purpose of issue: CONSTRUCTION — Dwg Rev: A

Drawing Number: 301

Surveyed By: ICS — Original Sheet Size: A3 — Pack Issue: A

Drawn: EDS 30.05.23 — Checked: MG 30.05.23

SDNT0005 Version 1.0