


Dormer cheek construction to achieve
a minimum U - Value of 0.30Wm²K

EXTRENAL


INTRENAL

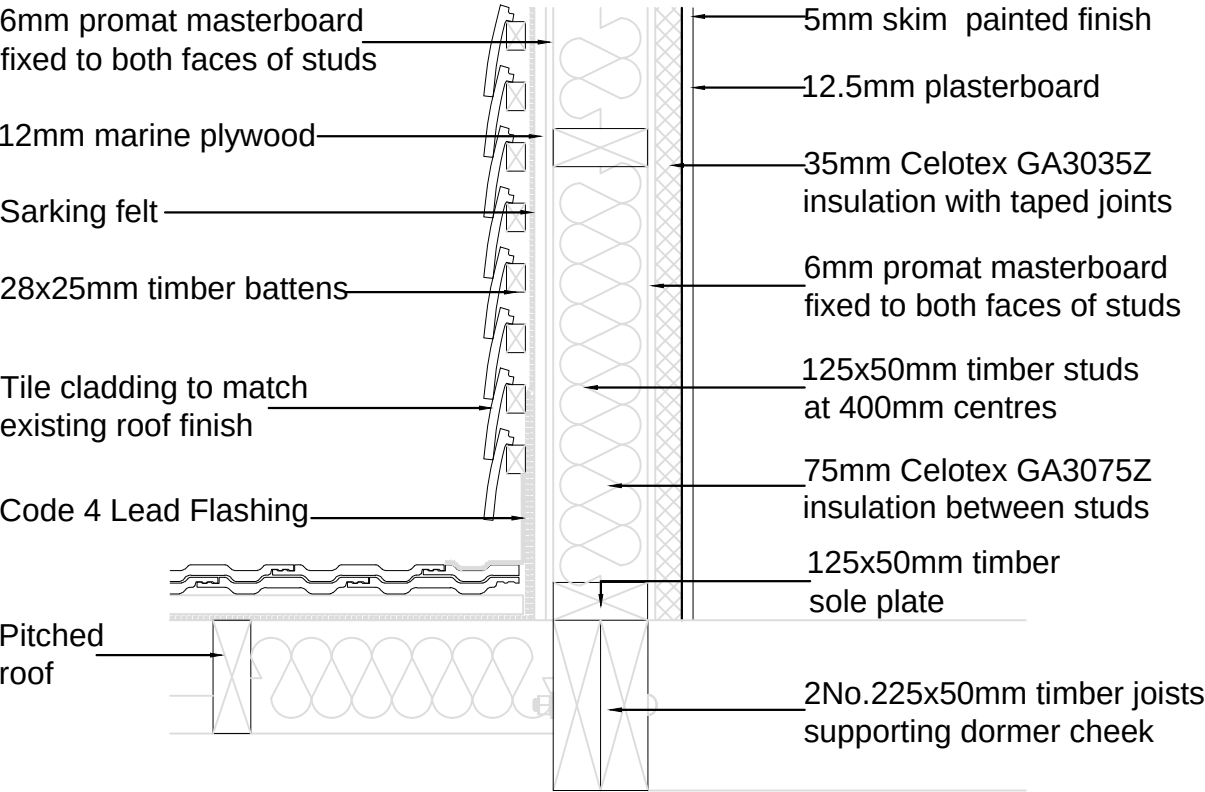

DORMER CHEEK CONSTRUCTION TO PROVIDE 1 HOUR FIRE PROTECTION AS REQUIRED WHERE DORMER CHEEKS IS LOCATED WITHIN 1M OF BOUNDARY.


DORMER CHEEK DETAIL

Scale 1:10

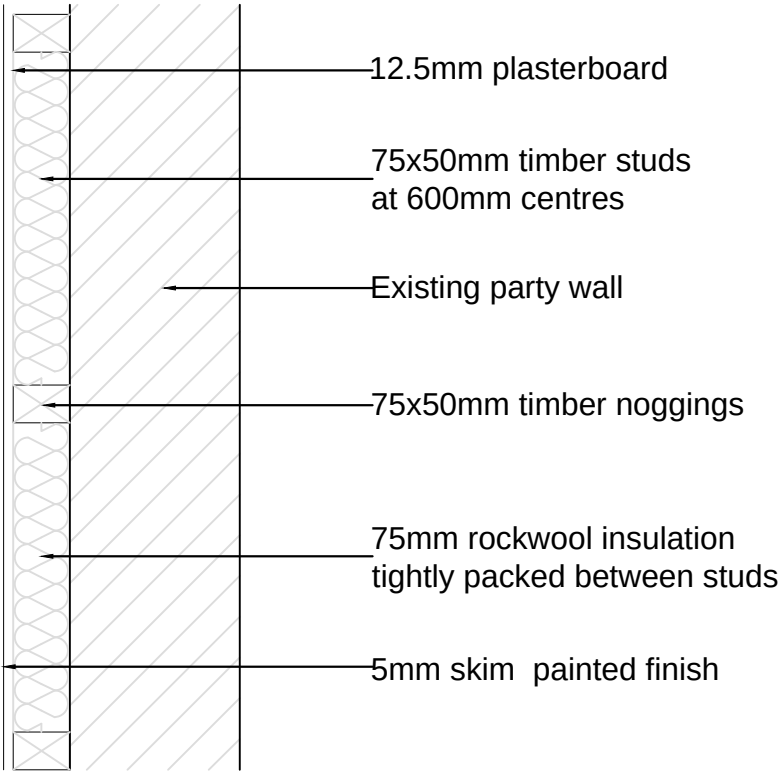


PARTY WALL UPGRADE DETAIL

Scale 1:10

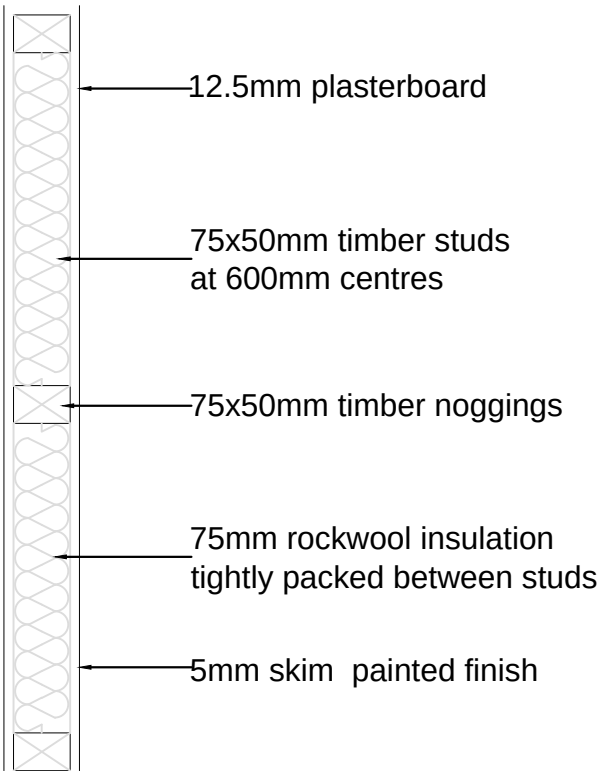

PARTITION WALL DETAIL

Scale 1:10

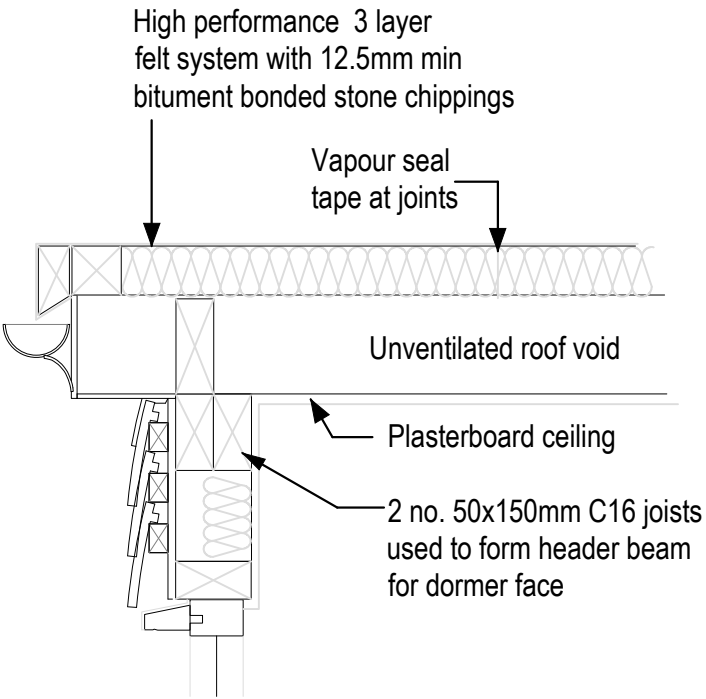

Deatil of Dormer Eaves showing
warm deck Construction 1:10

			CLIENT MS DHRUTI JOSAN	PROJECT 25 CHARLBURY ROAD ICKENHAM UB10 8EY	SCALE 1:10@A3	DRAWING NO.	REV.	AARKZ Design Associates	
					DATE AUG 17	DRAWN WN	06		
					 Meters @ 1:10 @ A3				
REV	DATE	NOTES	DRAWINGS TO BE READ IN CONJUNCTION WITH RELEVANT DRAWING AND SPECS. DRAWINGS NOT TO BE SCALED. FIGURED DIMENSIONS ONLY. ANY DISCREPANCIES ARE TO BE POINTED TO THE ARCHITECT. THE ARCHITECT IS NOT LIABLE FOR ANY FAULTS NOT RAISED. DRAWINGS NOT TO BE SCALED FOR LAND TRANSFER PURPOSES	DRAWING TITLE PROPOSED DETAILS				96 CAMBRIDGE ROAD, ILFORD, IG3 8LY TEL: 0750 645 9645 E.mail: aarkzdesign@gmail.com	