



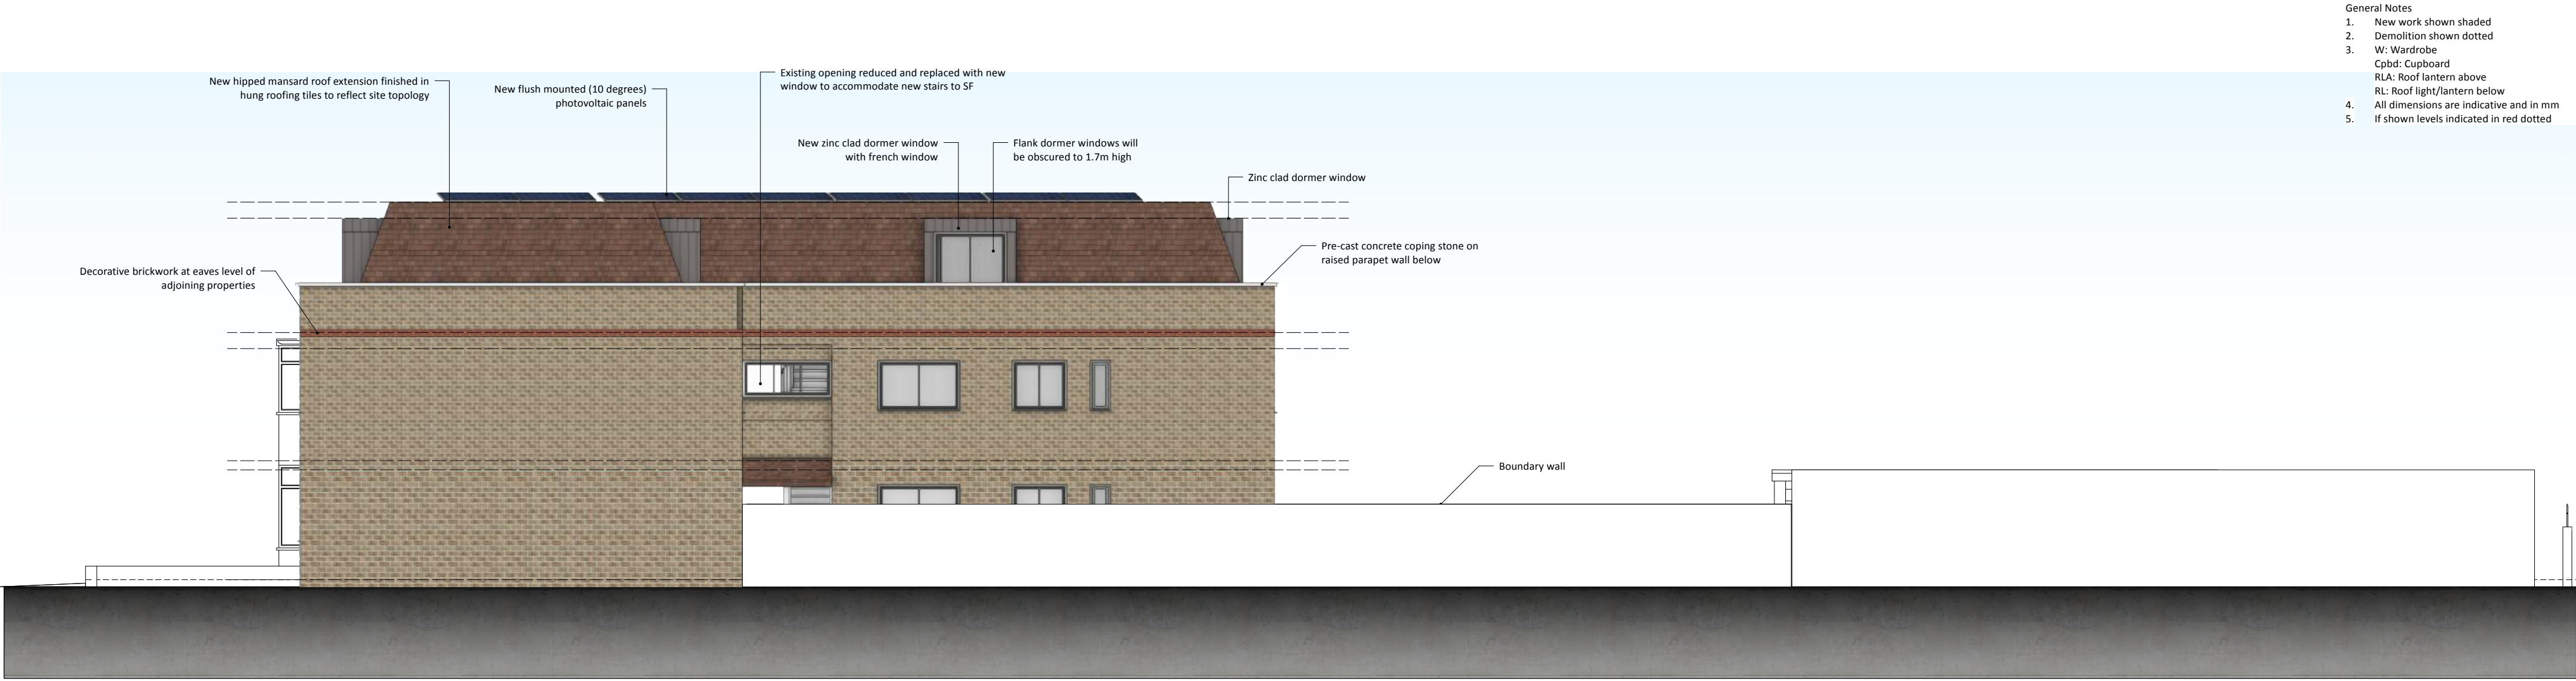


1 SOUTH-WEST (side)



2 NORTH-WEST (front)

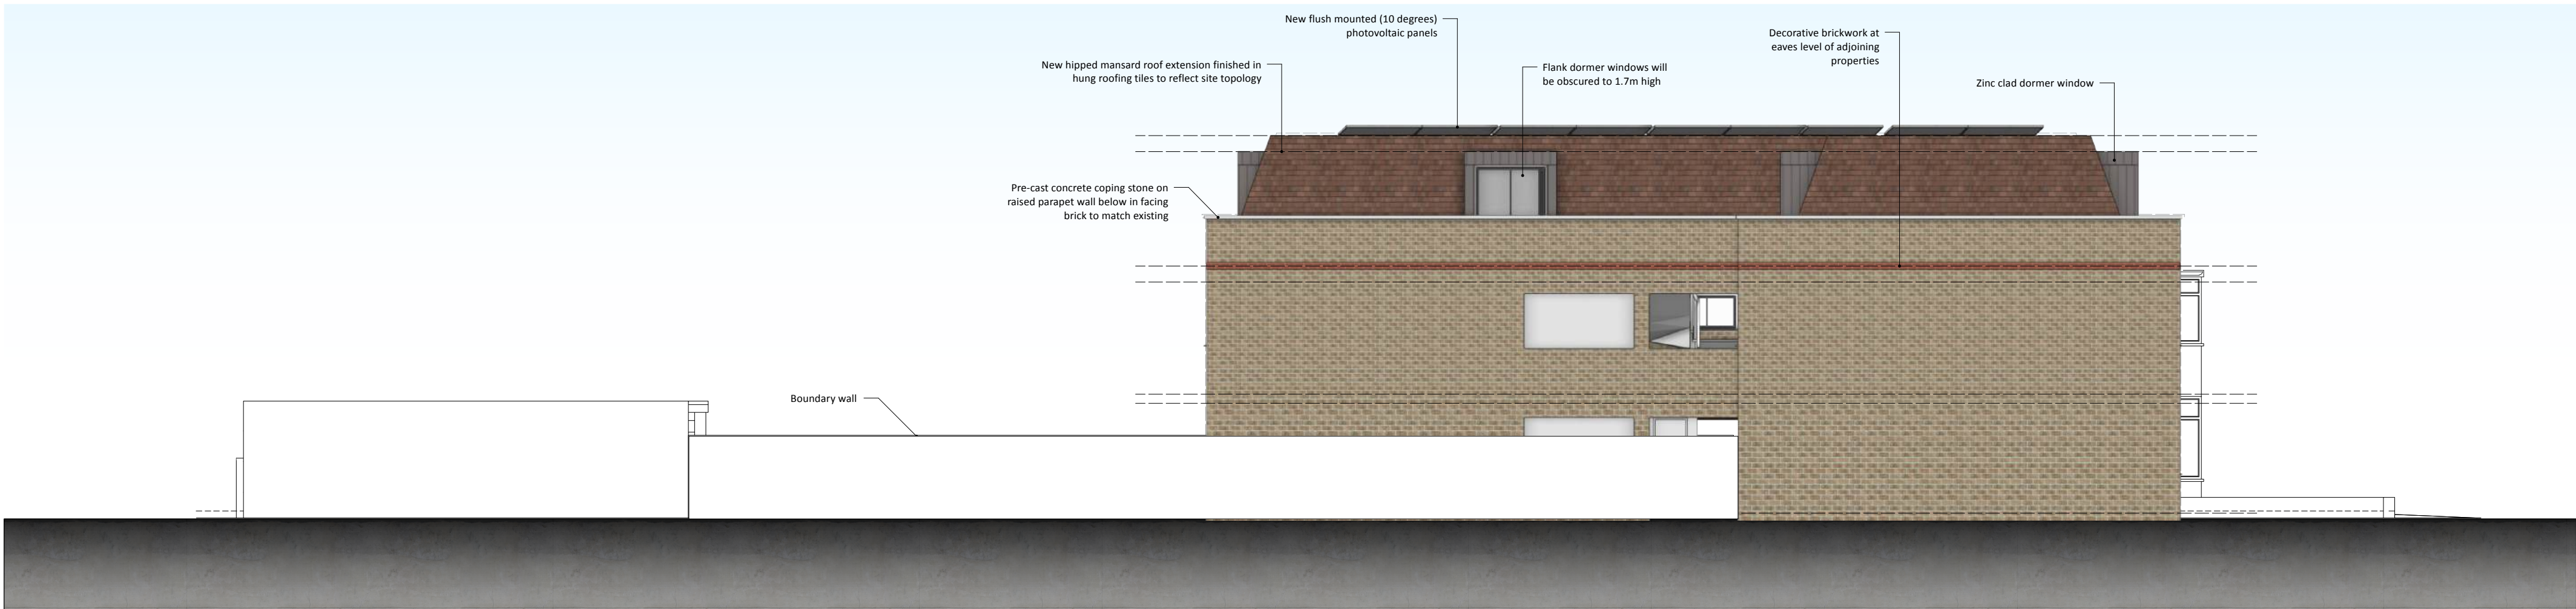

3 NORTH-EAST (side)

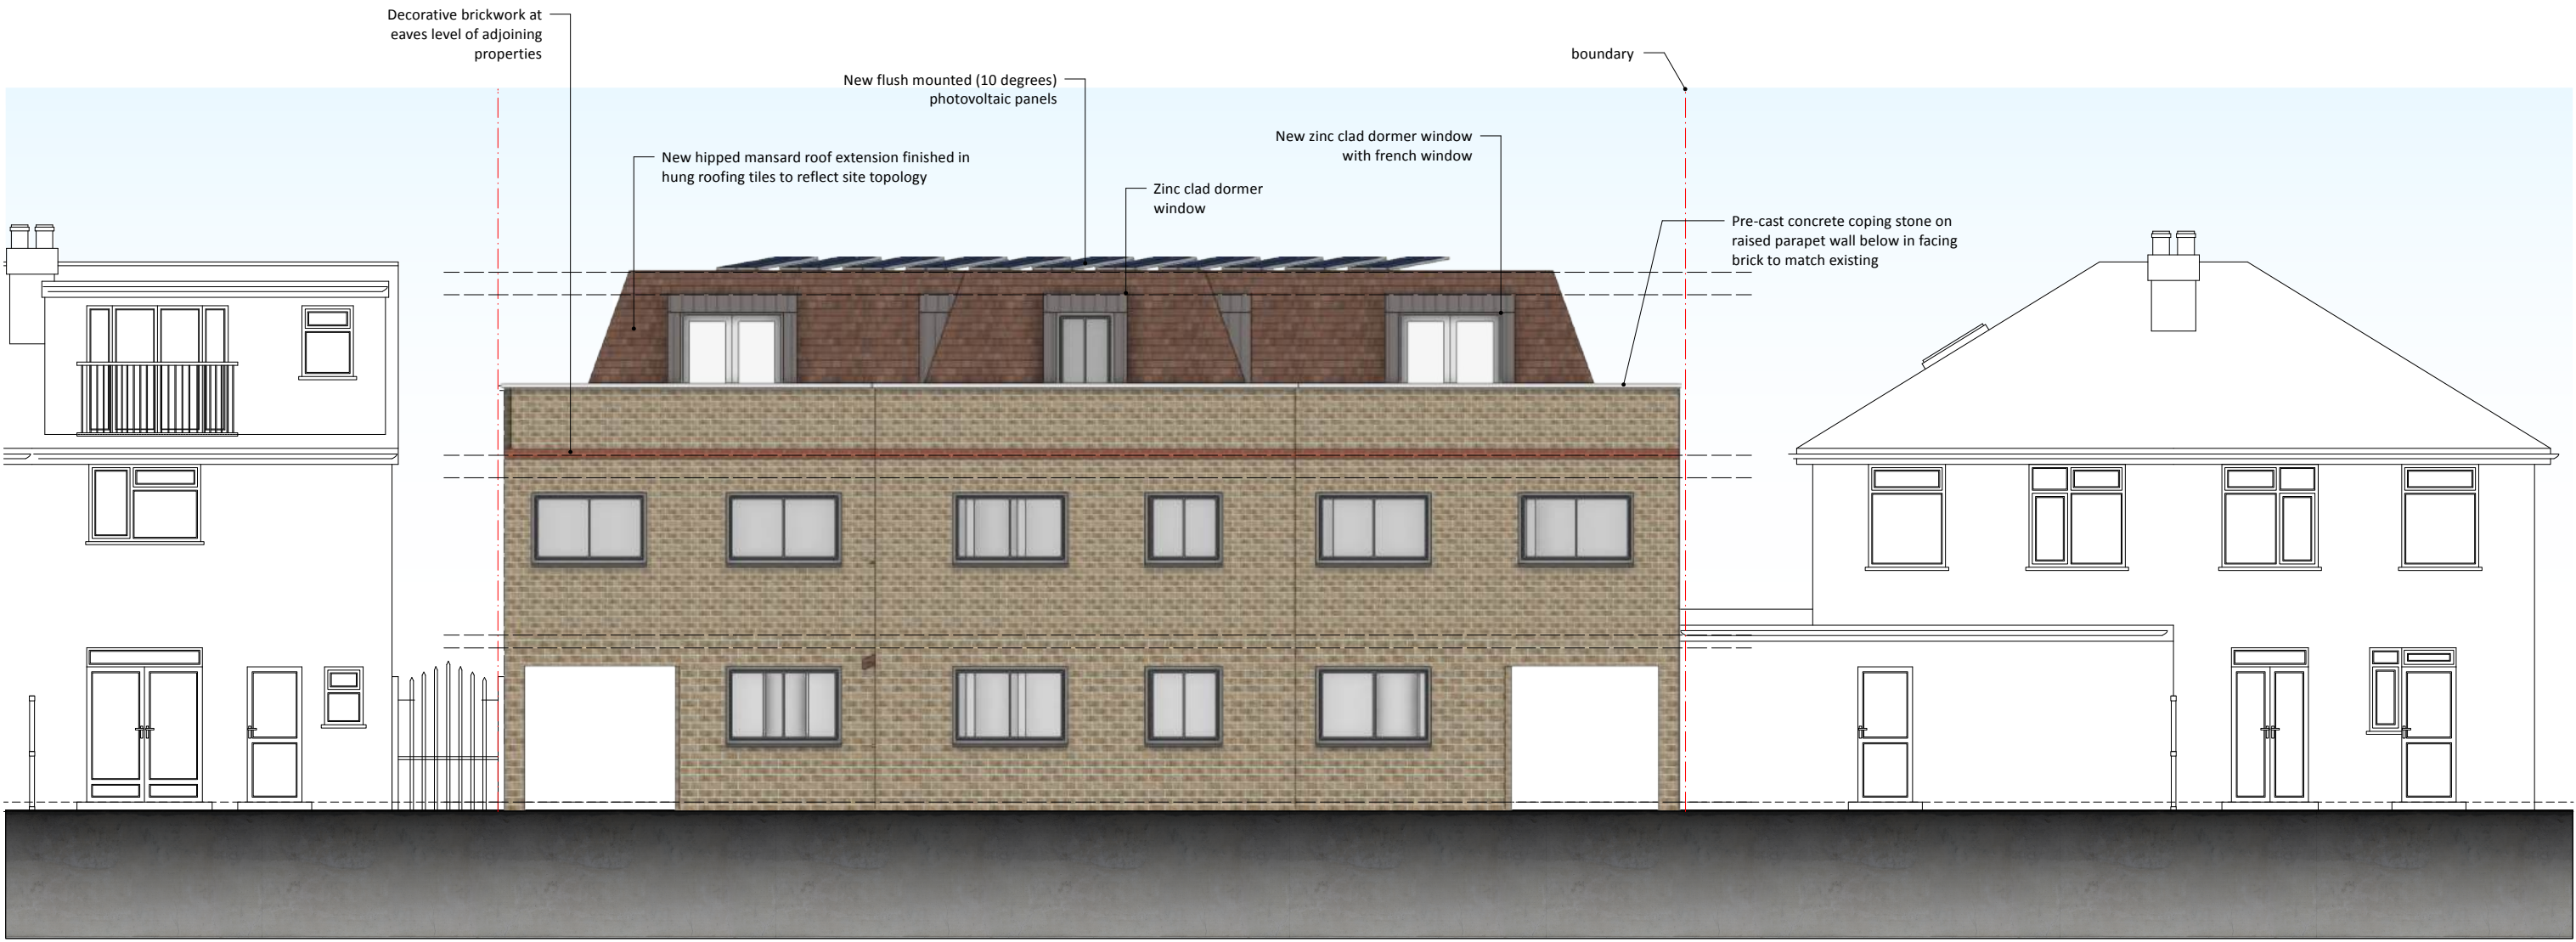

4 SOUTH-EAST (rear)

ISSUE	DATE	REVISION
-------	------	----------

PROJECT
74-76 Cromwell Road UB3 2PS

CLIENT
Mr. Opi Chahal

DRAWING
PROPOSED ELEVATIONS



PROJECT #	2024.061	DWG #		REV	
DATE	10/02/2026				
SCALE	1:100 @ A1				
DRAWN	S.W.	CHKD	J.C.		

Stones Architects Ltd
50 Coldharbour Lane Hayes Middlesex UB3 3EP
t 020 8969 0000 e mail@stonesarchitects.co.uk w stonesarchitects.co.uk

0.0 1.0 2.0 3.0 4.0 5.0 m