

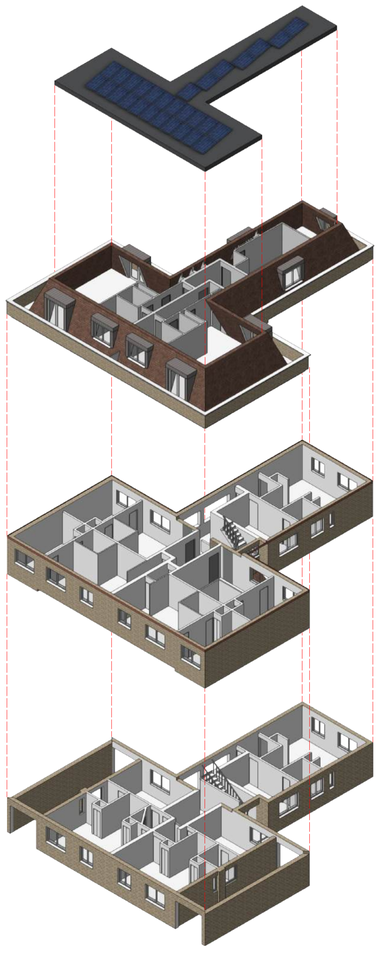


1 EXPLODED AXONOMETRIC

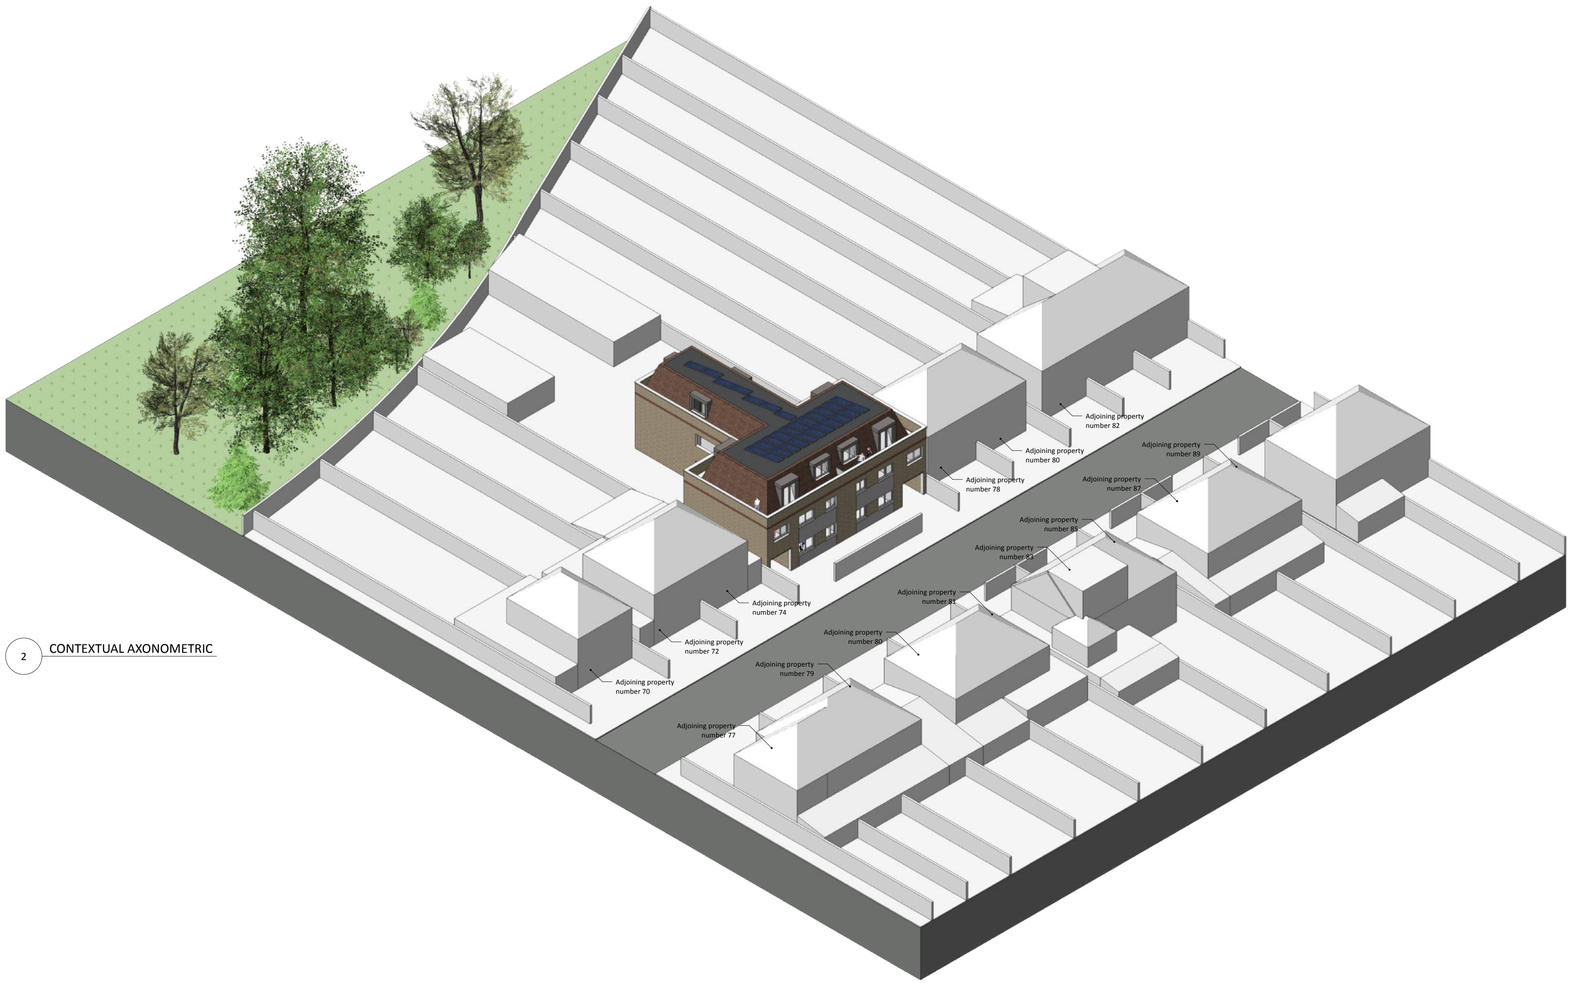


2 CONTEXTUAL AXONOMETRIC

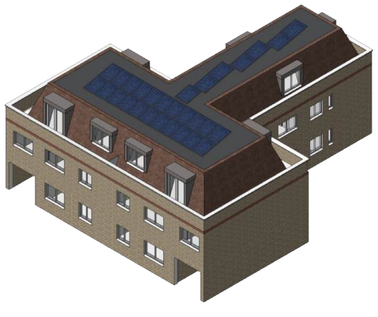


3 EAST



4 NORTH

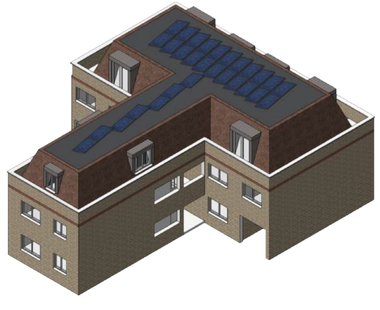

5 WEST

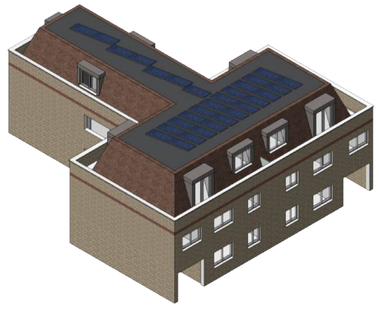

6 SOUTH

ISSUE	DATE	REVISION

PROJECT
74-76 Cromwell Road UB3 2PS

CLIENT
Mr. Opi Chahal

DRAWING
PROPOSED AXONOMETRICS

STONES ARCHITECTS

All rights described in chapter IV of the copyright designs & patents act 1988 have been asserted. This drawing must not be scaled; only figured dimensions should be used. Check and verify all dimensions on site prior to commencing any work. Any discrepancies should be reported to the Architects immediately.

PROJECT #	2024.061	DWG #	REV
DATE	10/02/2026	3.05	
SCALE	NTS		
DRAWN	S.W.	CHKD	J.C.

Stones Architects Ltd
50 Coldharbour Lane Hayes Middlesex UB3 3EP
t 020 8969 0000 **e** mail@stonesarchitects.co.uk **w** stonesarchitects.co.uk