




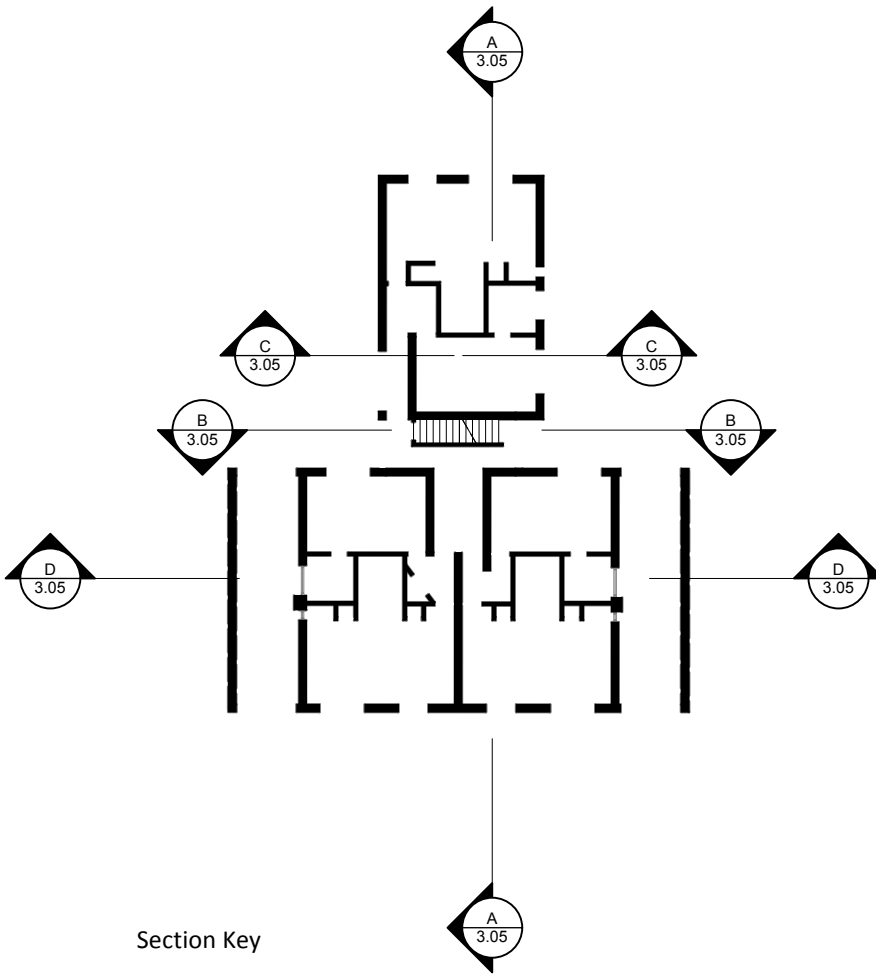

1 SECTION A-A

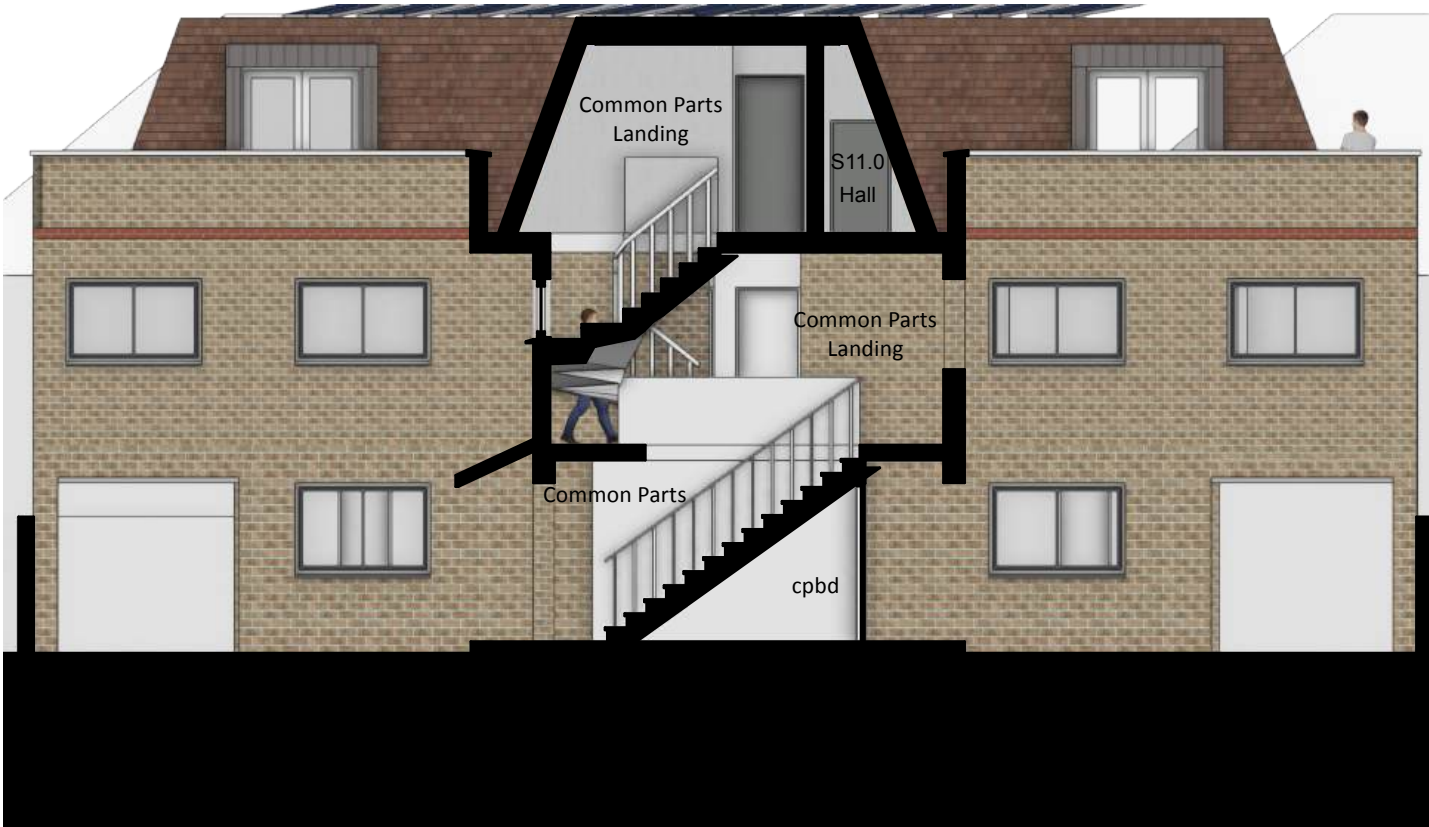

2 SECTION B-B

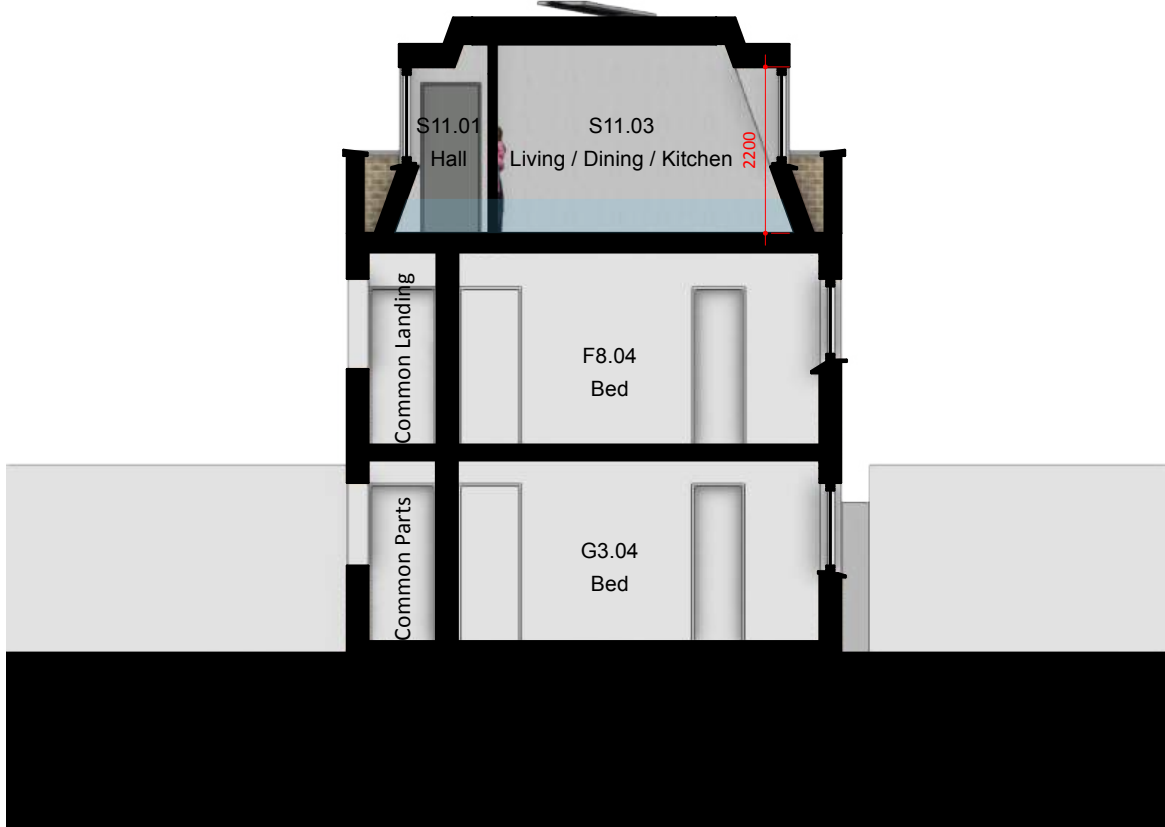

3 SECTION C-C



4 SECTION D-D

ISSUE	DATE	REVISION
-------	------	----------

PROJECT
74-76 Cromwell Road UB3 2PS

CLIENT
Mr. Opi Chahal

DRAWING
PROPOSED SECTIONS



PROJECT #	2024.061	DWG #	REV
DATE	10/02/2026		
SCALE	1:100 @ A2		
DRAWN	S.W.	CHKD	J.C.

Stones Architects Ltd
50 Coldharbour Lane Hayes Middlesex UB3 3EP
t 020 8969 0000 e mail@stonesarchitects.co.uk w stonesarchitects.co.uk

