



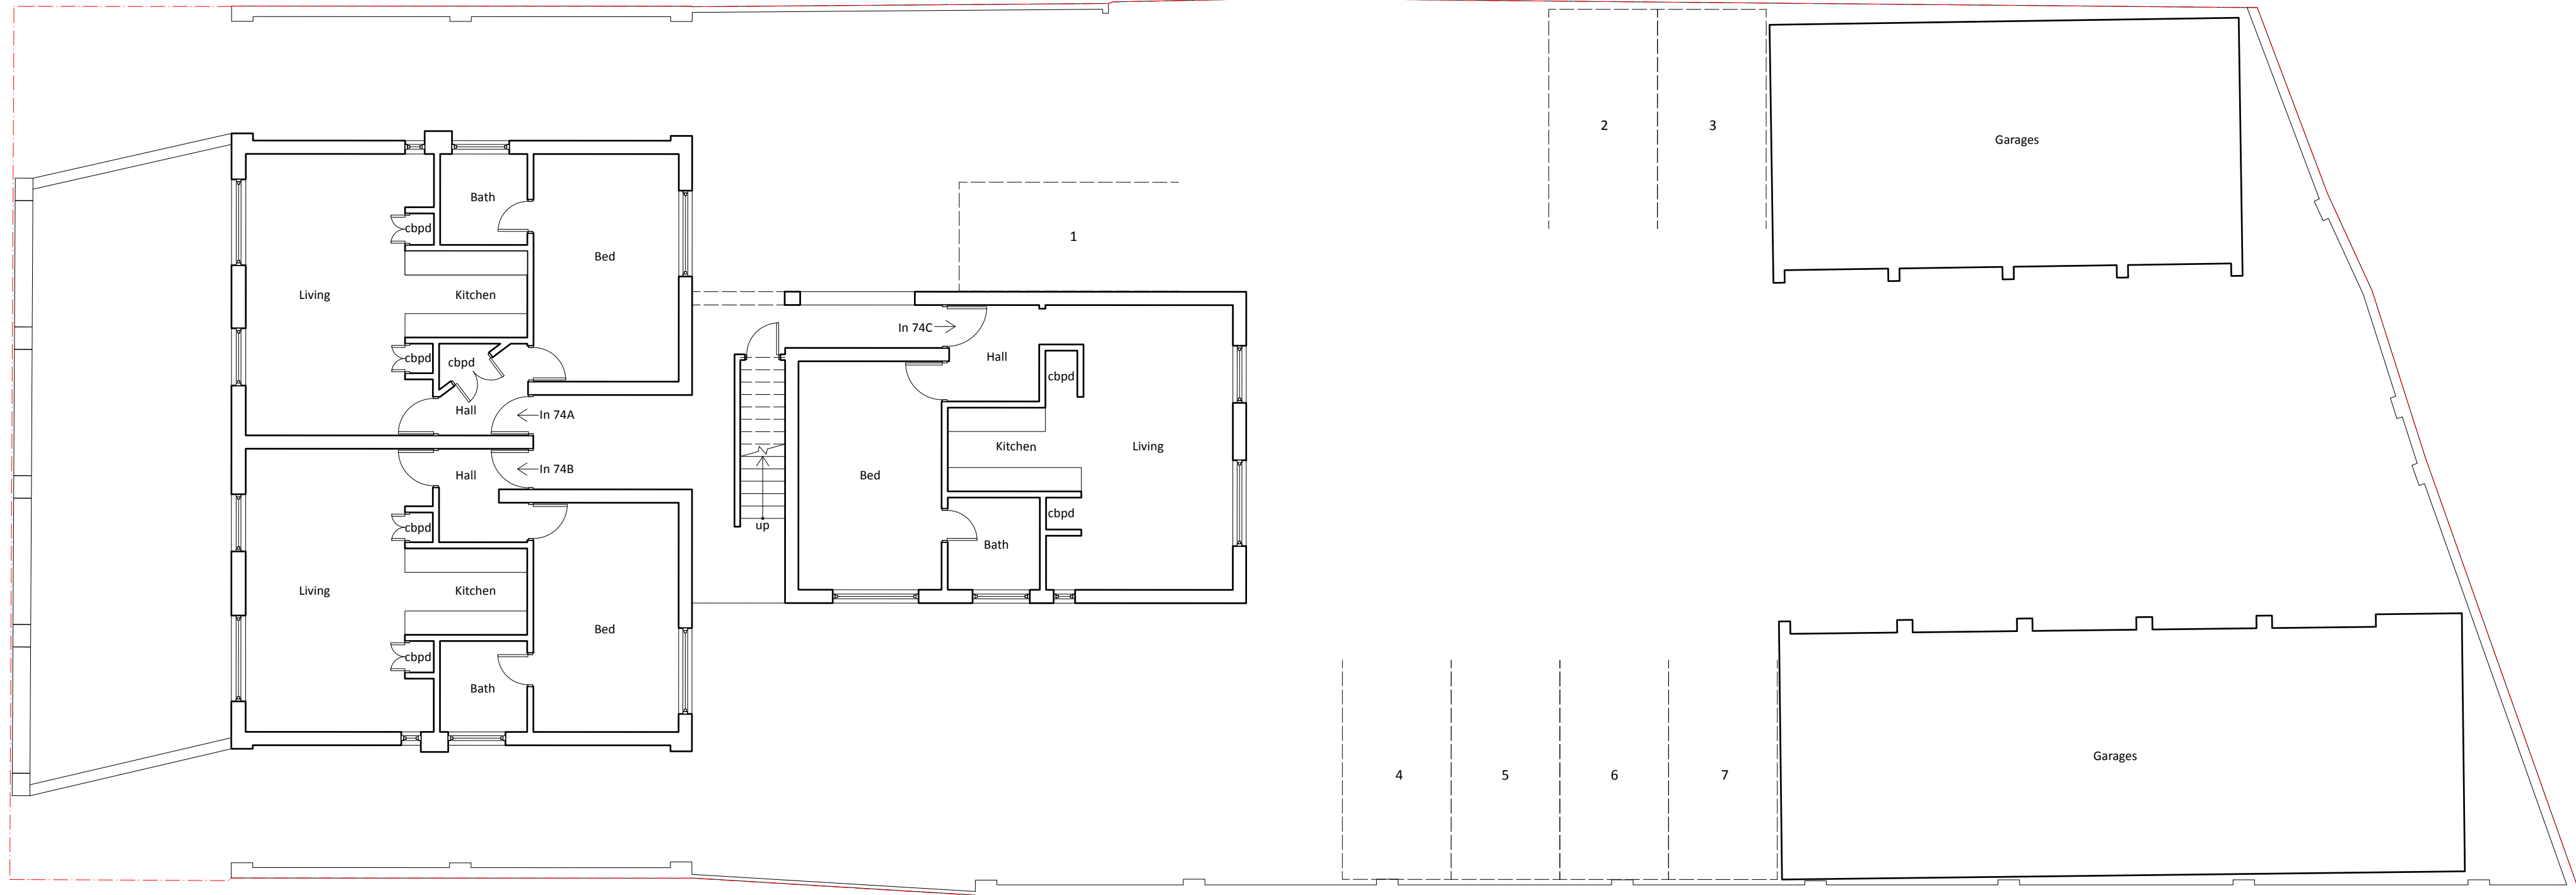

1 GROUND

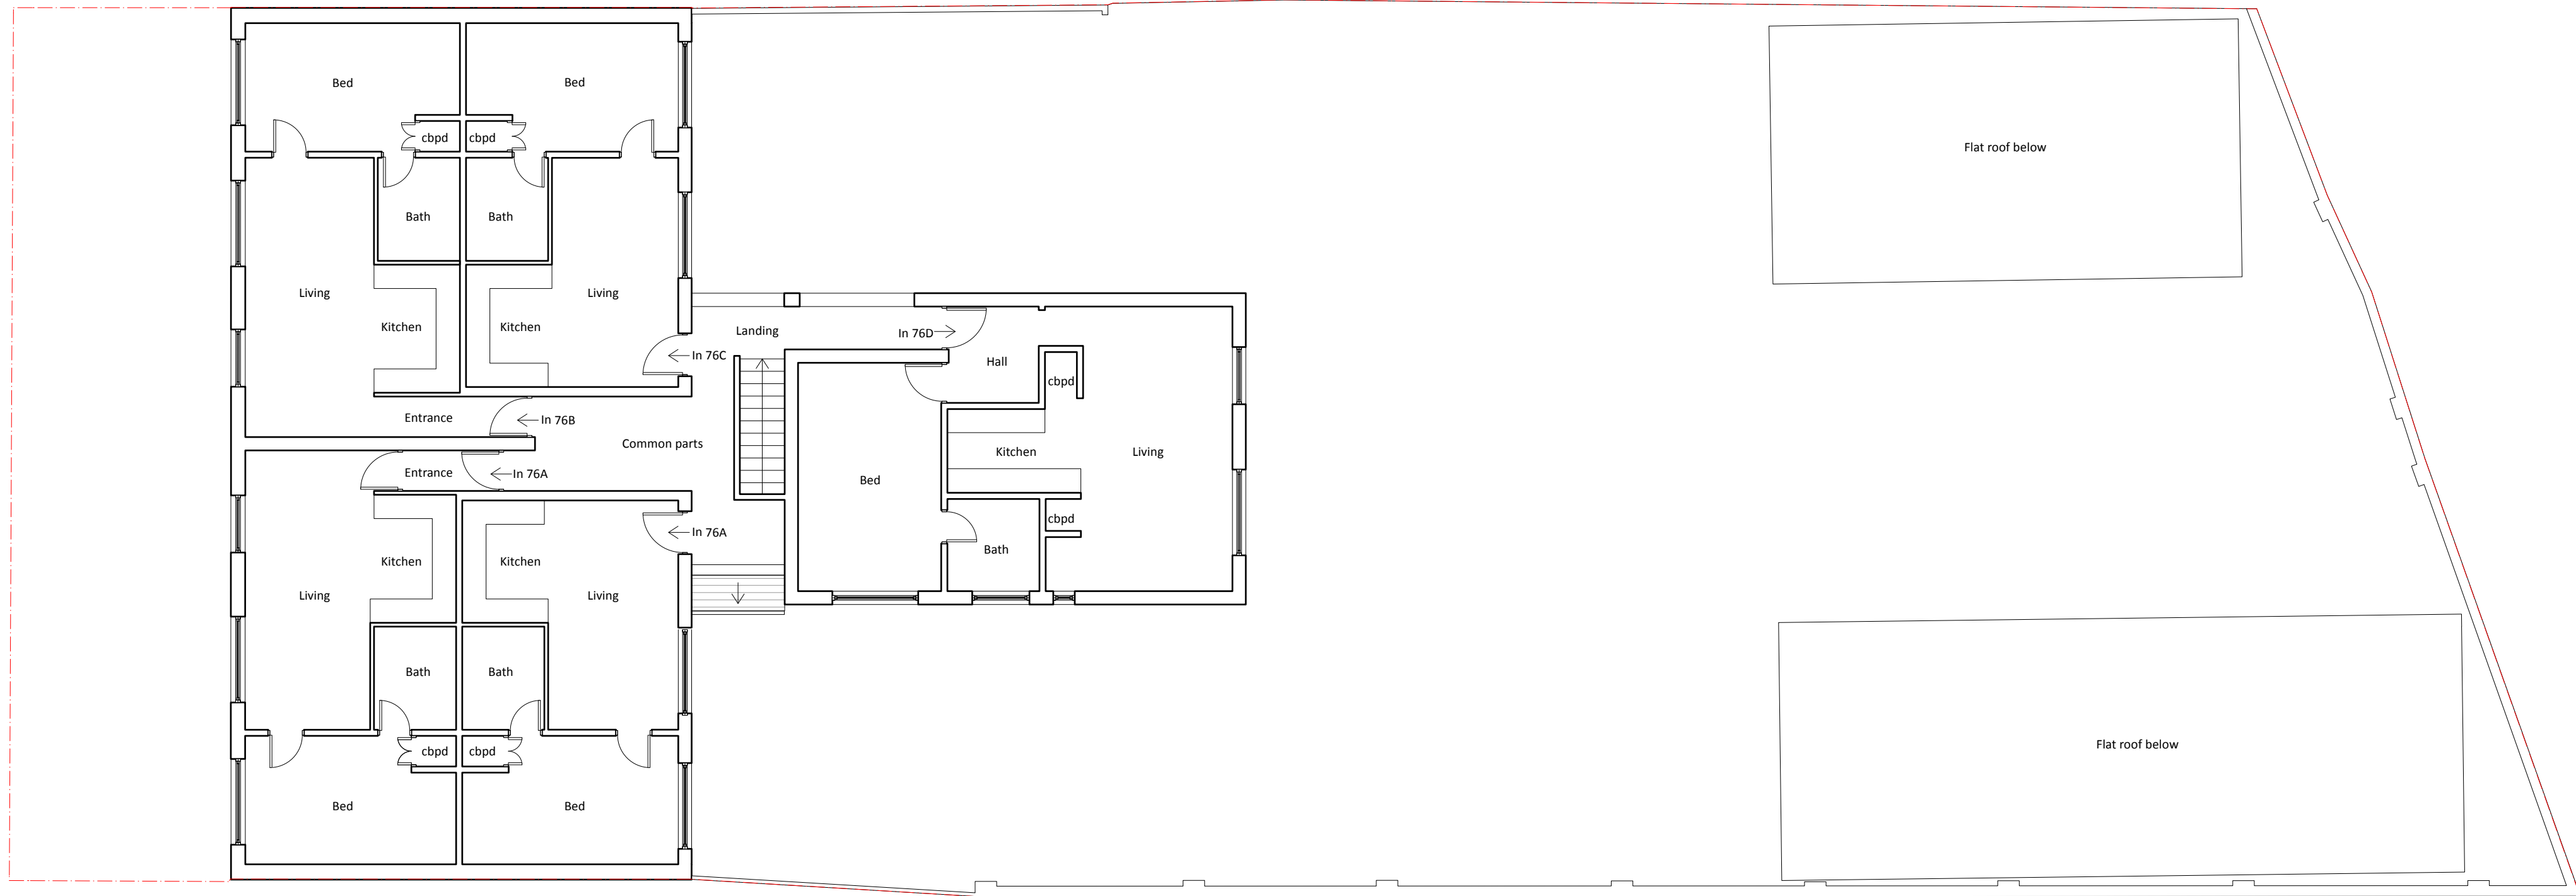

2 FIRST

|       |            |                       |
|-------|------------|-----------------------|
| A     | 10/06/2026 | Minor amendment to GF |
| ISSUE | DATE       | REVISION              |

PROJECT  
**74-76 Cromwell Road UB3 2PS**

CLIENT  
**Mr. Opi Chahal**

DRAWING  
**EXISTING GROUND, FRIST PLANS**

**STONES**  
ARCHITECTS

All rights described in chapter IV of the copyright designs & patents act 1988 have been asserted. This drawing must not be scaled, only figured dimensions should be used. Check and verify all dimensions on site prior to commencing any work. Any discrepancies should be reported to the Architects immediately.

|           |            |       |      |
|-----------|------------|-------|------|
| PROJECT # | 2024.061   | DWG # | REV  |
| DATE      | 10/06/2026 |       |      |
| SCALE     | 1:100      |       |      |
| DRAWN     | S.W.       | CHKD  | J.C. |

**S02-A**

0.0 1.0 2.0 3.0 4.0 5.0 m



**Stones Architects Ltd**  
50 Coldharbour Lane Hayes Middlesex UB3 3EP  
t 020 8969 0000 e mail@stonesarchitects.co.uk w stonesarchitects.co.uk