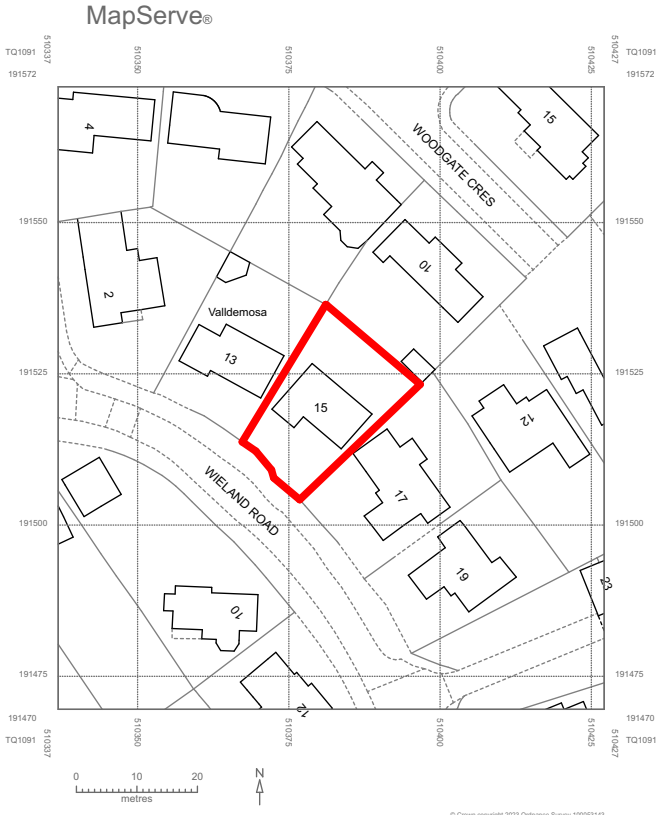


OS MAP 1:1250

Office 128, 28A Church Road,
Stanmore, Middlesex, HA7
4AW, England

studio@yooparchitects.co.uk

020 8954 6291

This drawing is copyright
YOOP Architects.

PLANNING 2

N

0m 10m 20m 30m 40m 50m

SCALE 1:1250

| | | | |
|---|---|---|---|
| Drawing | LOCATION PLAN | | |
| Job | 15 Wieland Road,<br>Northwood, HA6 3QZ | | |
| Job No. | Date | Drn | Chk |
| 2023/043 | 19/08/2023 | A.S. | G.E. |
| Scale | Drawing No. | Revision | |
| | 043/EX/001 | | |