(Unless otherwise agreed in writing)

Figured dimensions only are to be taken from this drawing. All dimensions are in millimeters / otherwise stated. All dimensions shall be checked on site prior to works commencing. Any discrepancies shall be reported to HDL. Do not scale this drawing.

Health and Safety Information

In addition to the hazards/risks normally associated with the types of w detailed on this drawing, please note the following

Construction
CONSTRUCTIONRISK

Maintenance / Cleaning / Operation
MAINTENANCERISK

Decommissioning / Demolition
DEMOLITIONRISK

N

0m 25m 50m 75m 100m 125m 150m

Scale 1:1250

Site Location Map
Scale: 1:1250

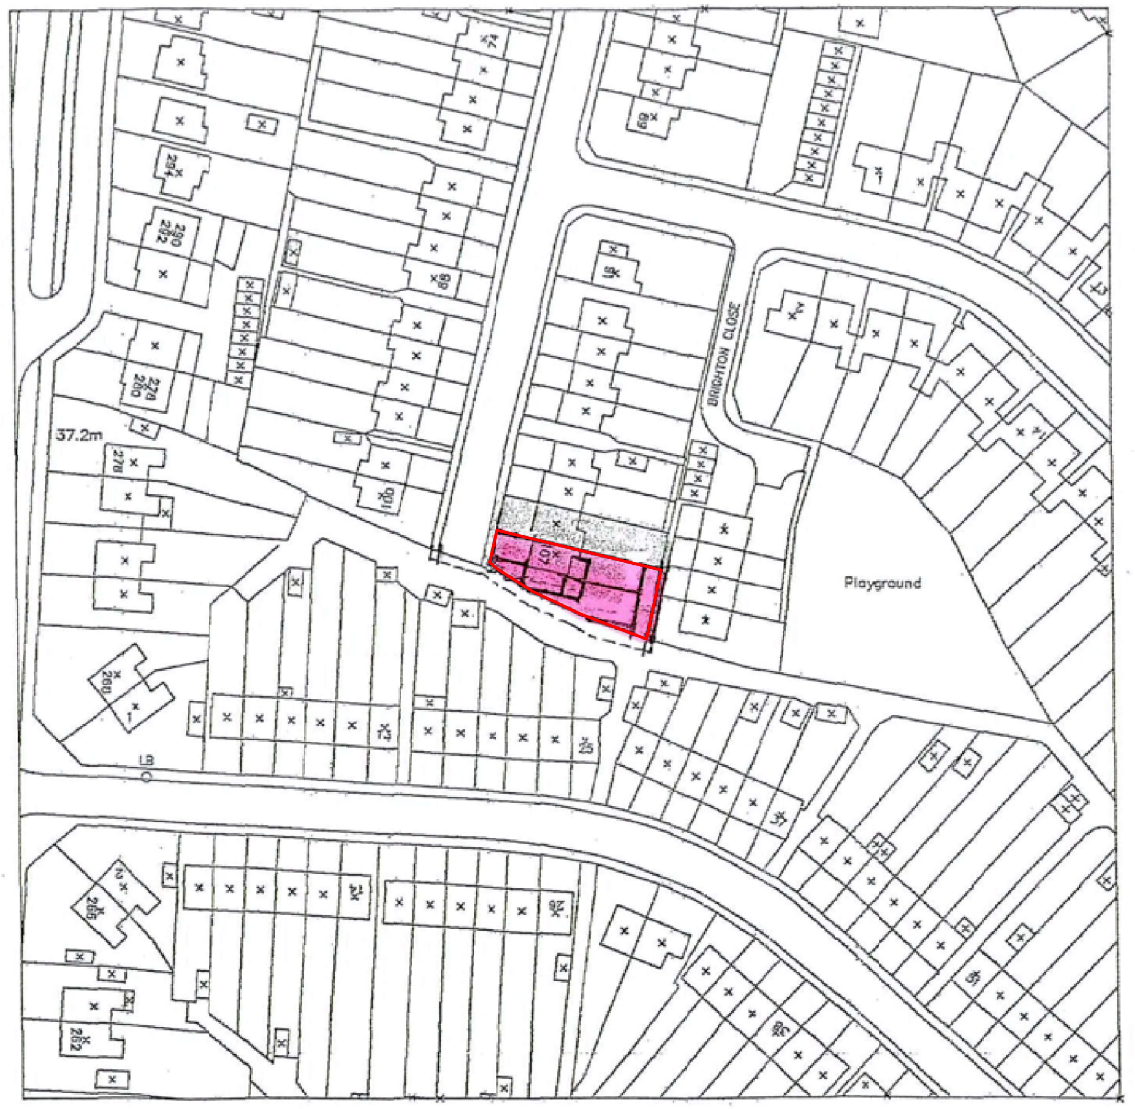

LOCATION PLAN 1:1250

0 50m 100m

SCALE BAR @ 1:1250

Client
Ryszard Sokolowski

Project
107 Victoria Avenue
Hillingdon, Middlesex
UB10 9AJ

Drawing title
SITE LOCATION MAP

130 Shaftsbury Avenue
London W1D 5AR
T+44(0)20 8797 0099
E info@hdesignlondon.com

Scale at A3: 1:1250

File ref: FILE REF

Drawn by: AB
Date drawn: OCT 22

Checked by: nh
Revision Date:

Project number: 107VA
Drawing number: 107VA-SP-100
Revision: