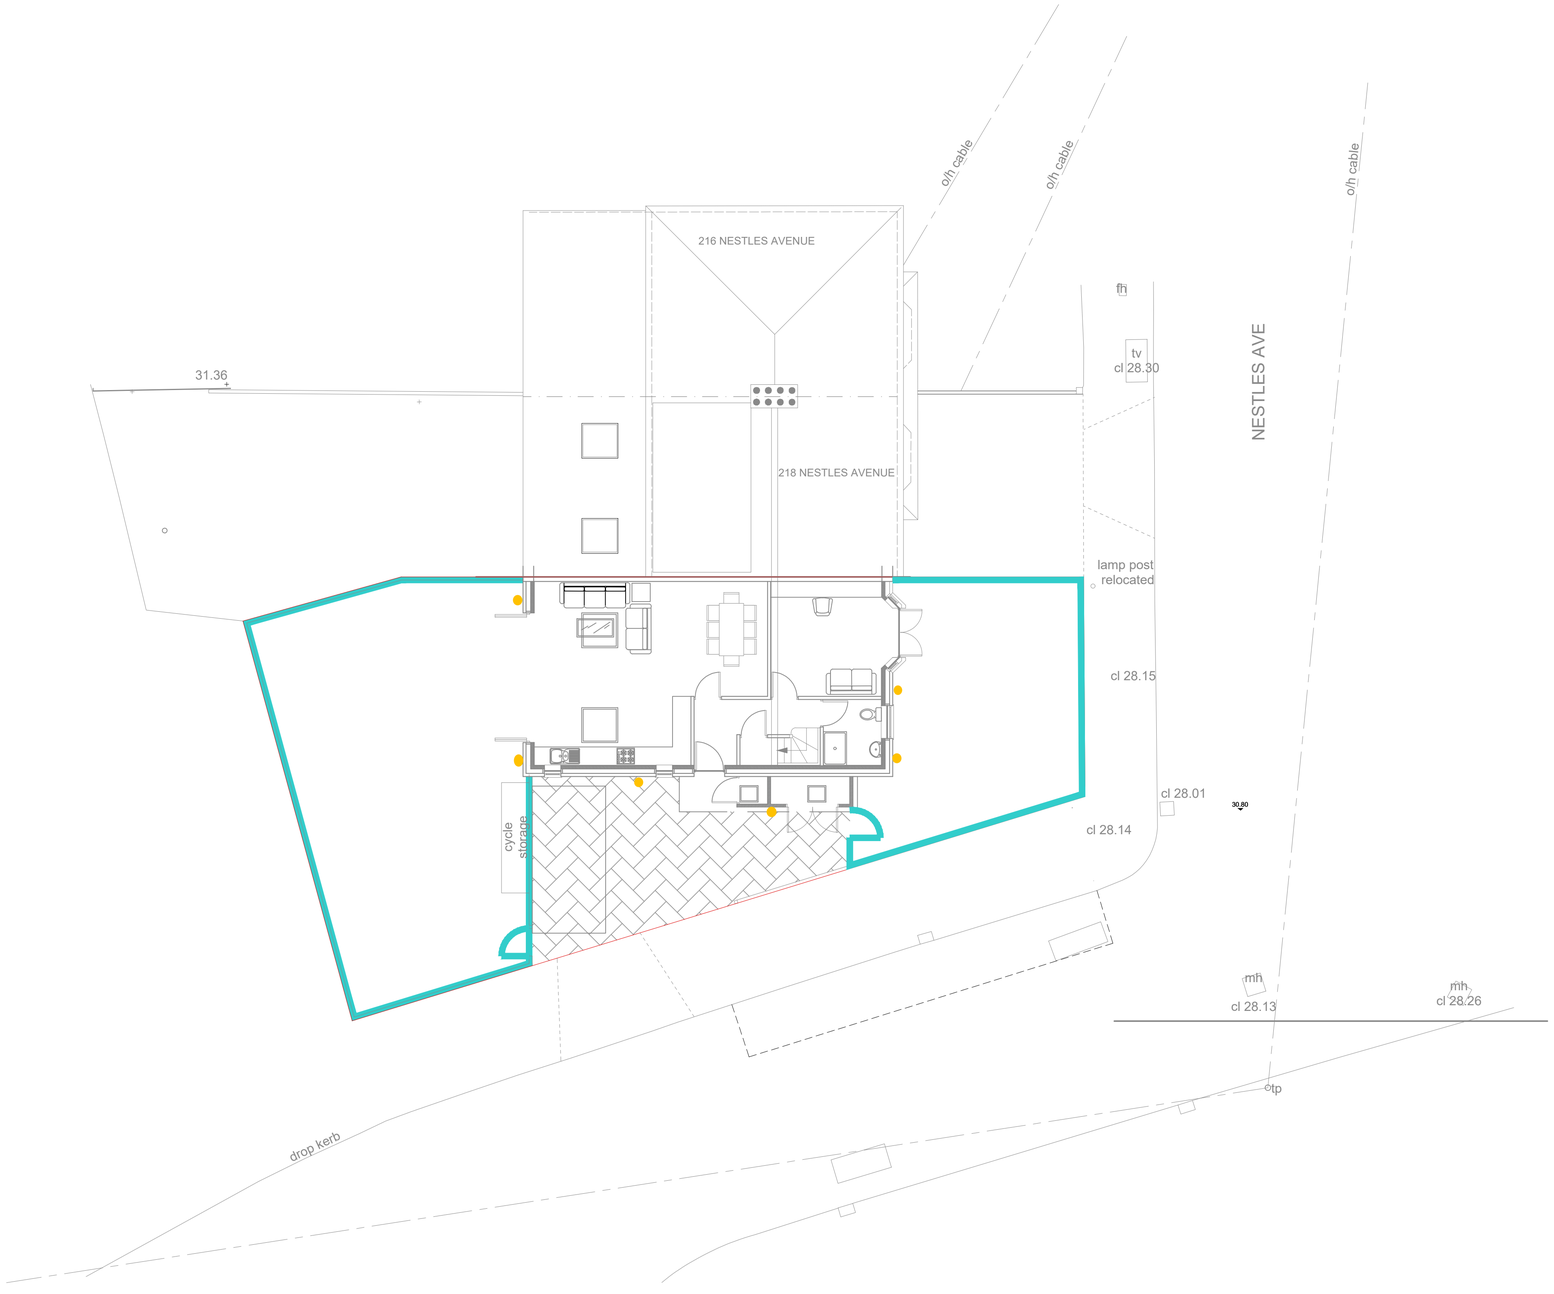


SPECIFICATION
All works generally, to comply with the written Soft Landscape Specification. Any conflicting information to be brought to the attention of ACD Environmental before works commence on site.

NOTES:
DO NOT SCALE FROM DRAWING, ALWAYS SCALE FROM NOTED DIMENSIONS.

Drawing status : FOR INFORMATION

Legend

Permeapave paving in charcoal laid in herringbone pattern from Stonemarket or equivalent. Laid in line with engineer's details.

1.8m High Vertical Slated Timber Fence

External Wall Hung Lights

0 0.5 1 1.5 2 2.5m

Rev	Date	Details	Drawn

ACD ENVIRONMENTAL
Arboriculture
Archaeology
Ecology
Landscape Architecture
Phone: 01666 825646
Email: mail@acdenv.co.uk
Web: www.acdenvironmental.co.uk

project: Land to the side of 218 Nestles Avenue, Hayes
client: Ruri Properties Ltd
drawing: Hard Landscape Proposals
purpose: Planning
date: October 2026
scale: 1:100@A1
drawing no: PRI25304 12
Sheet 1 of 1 of
drawn: JH checked: DKM

Copyright of ACD Environmental Ltd. All rights described in Chapter IV of the Copyright, Designs and Patents Act 1988 have been generally asserted 2011. Copyright of this plan remains with ACD until all fees have been paid in full.