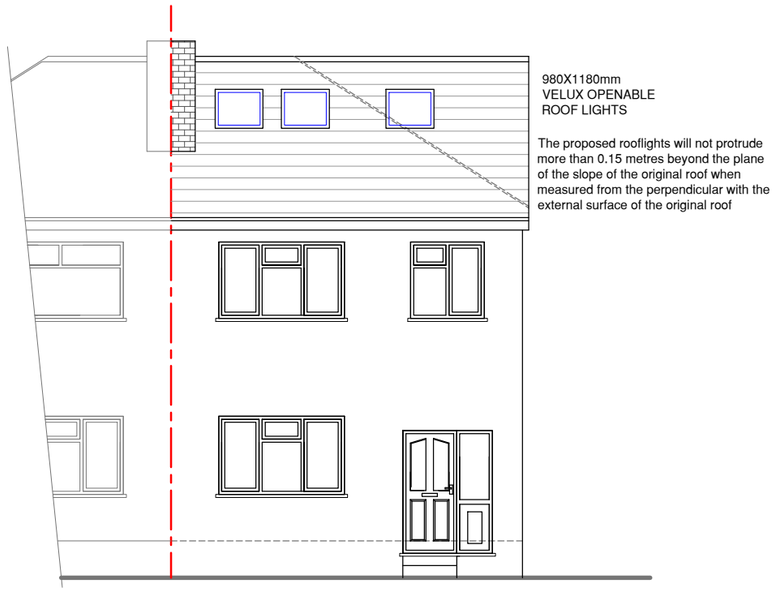

NO.24 NO.22

PROPOSED FRONT ELEVATION

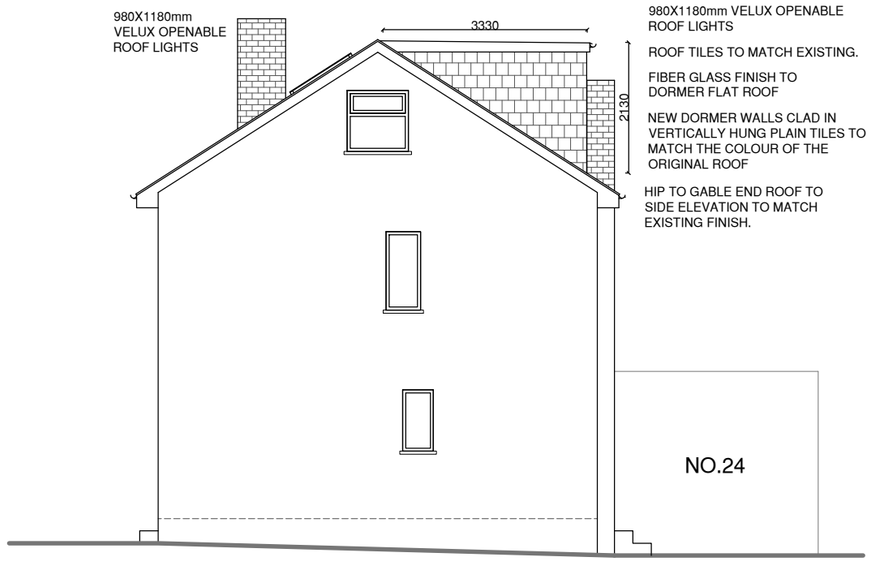

NO.22

PROPOSED SIDE ELEVATION

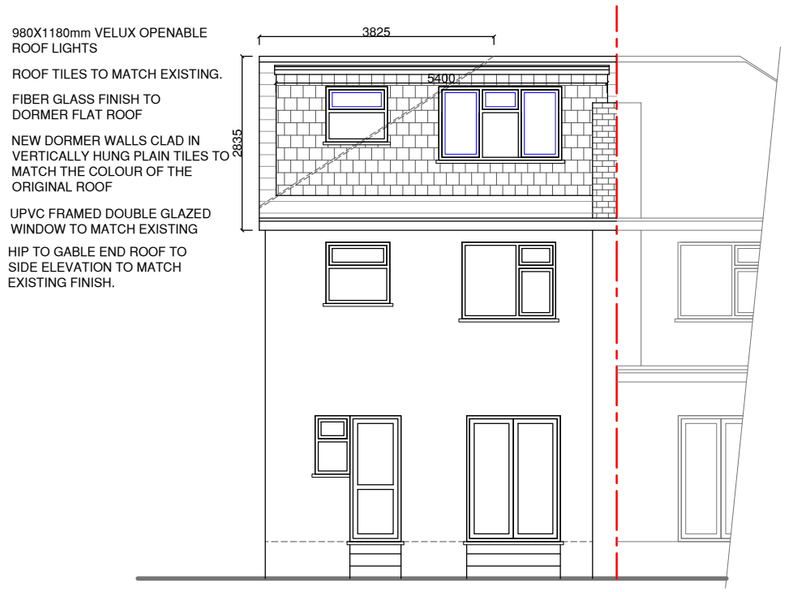

NO.22 NO.24

PROPOSED REAR ELEVATION

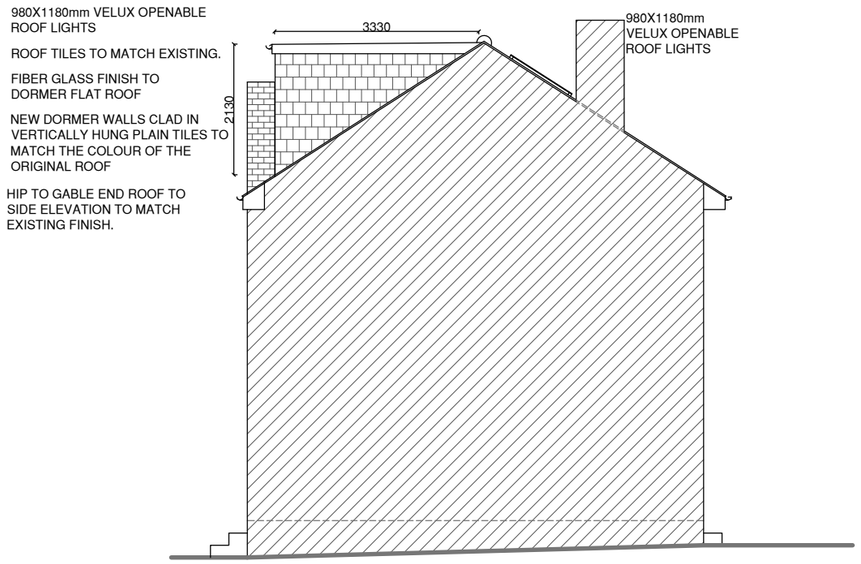

NO.22

PROPOSED SIDE ELEVATION

0m 1m 2m 3m 4m 5m

SCALE @ 1:100

NOTES :

Date	Revisions

SJR DESIGN LTD.
(ARCHITECTURAL DESIGN & CONSULTANT)

Client: MR. RAJ KUMAR SUND

Job Title

22 MANSFIELD DRIVE
HAYES
UB4 8DZ

Drawing Title

PROPOSED ELEVATIONS

Scale: 1 : 100 / 1250 (A3)

Date: OCTOBER 2026

Checked by: Drawn by: RS

Drg No. TP/789/L05

Rev.