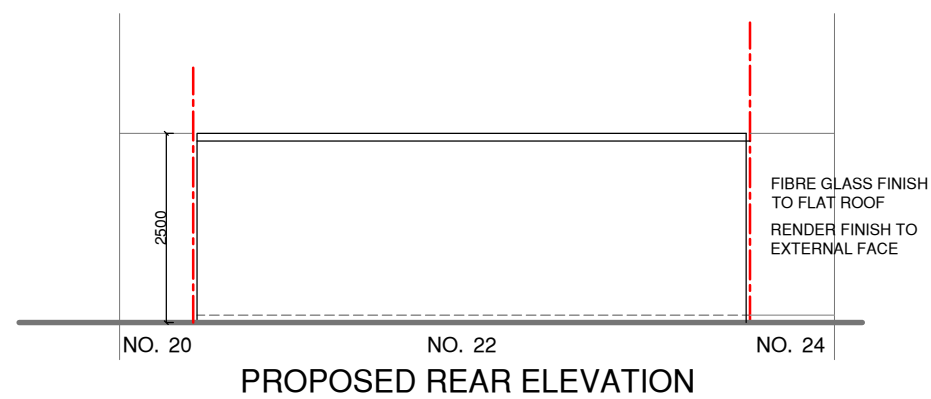
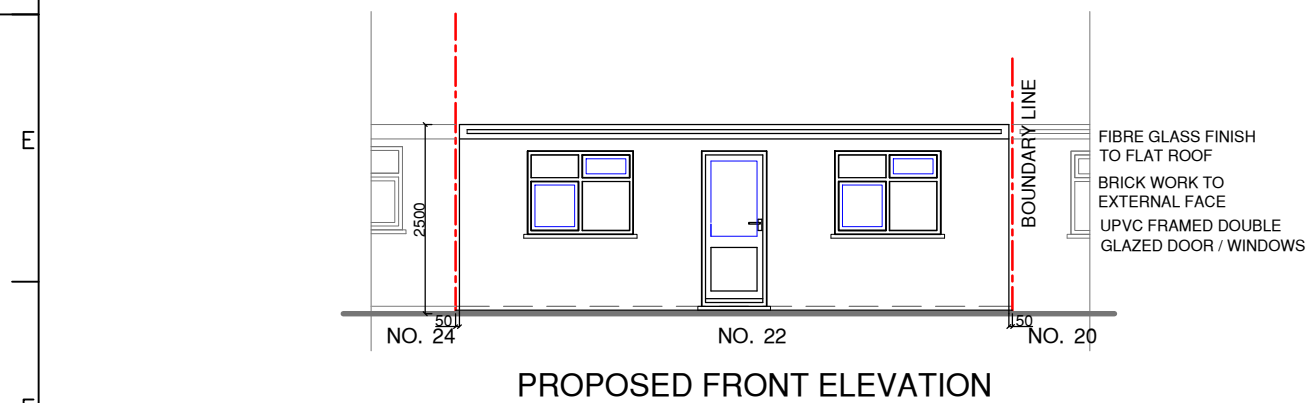
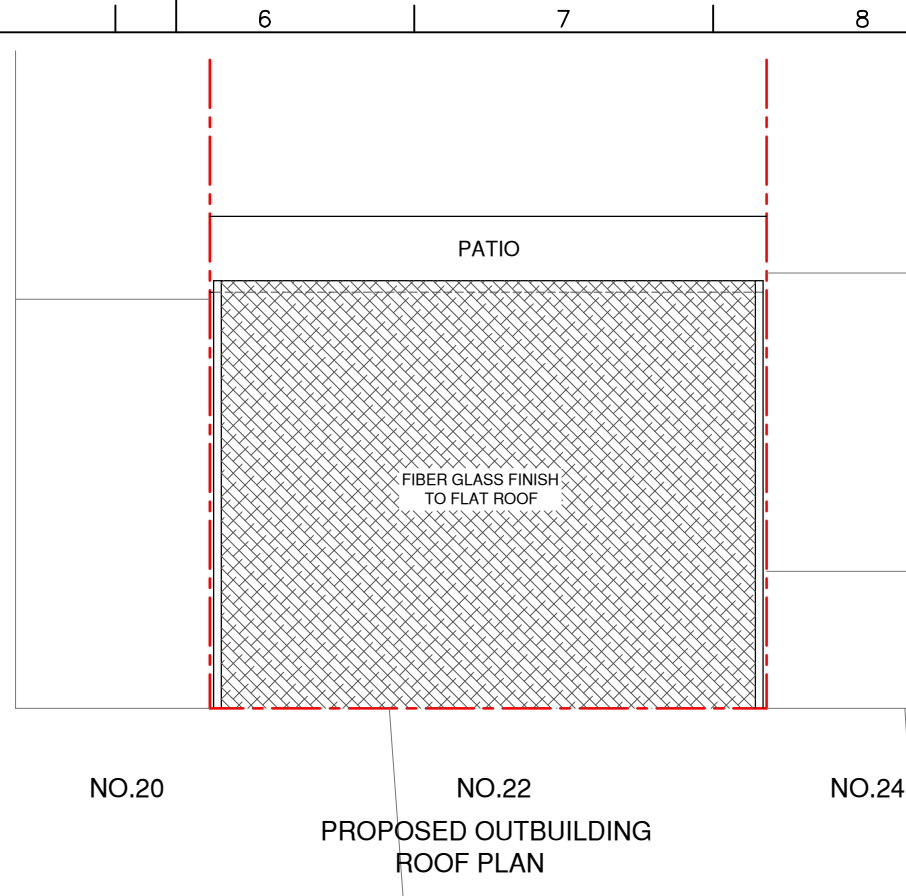
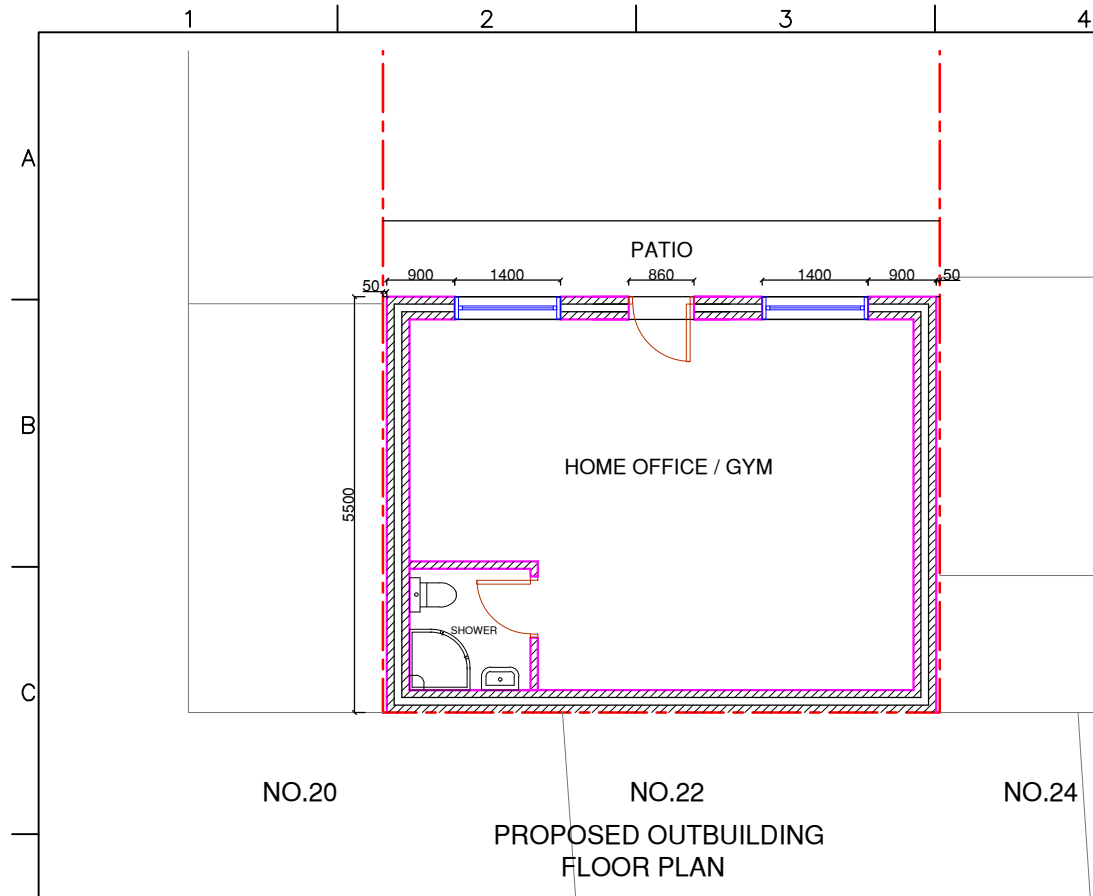
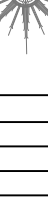


NOTES :		
		
Date	Revisions	
SJR DESIGN LTD. (ARCHITECTURAL DESIGN & CONSTRUCTION)		
Client: MR. RAJ KUMAR SUND		
Job Title 22 MANSFIELD DRIVE HAYES UB4 8DZ		
Drawing Title PROPOSED PLANS AND ELEVATIONS (OUTBUILDING)		
Scale: 1 : 100 (A3)		
Date: OCTOBER 2026		
Checked by:	Drawn by: RS	
Drg No. TP/789/L06		Rev.