




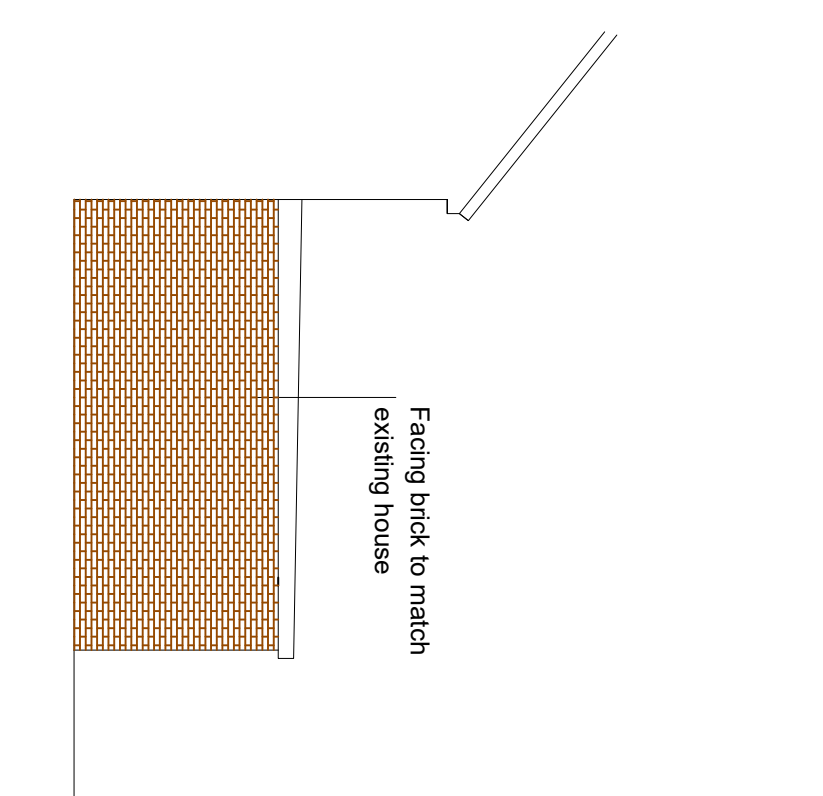


Proposed Left
Side Elevation

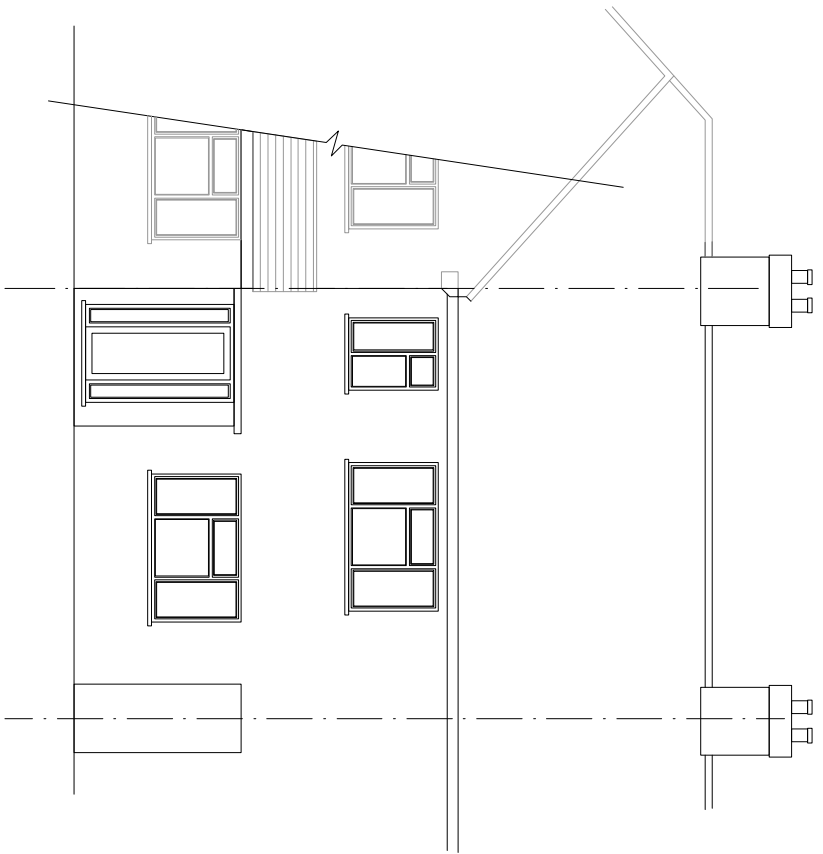

Existing
Front Elevation
(No change
proposed)

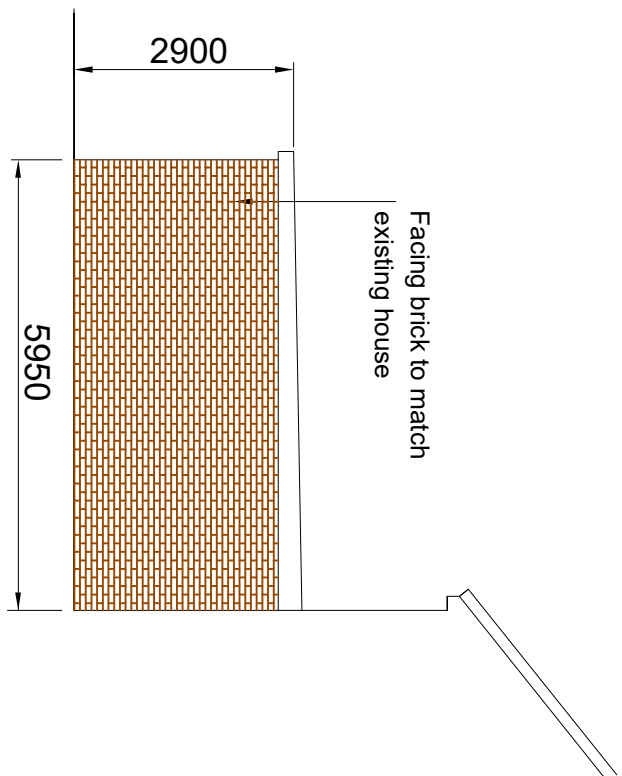


Proposed Right
Side Elevation

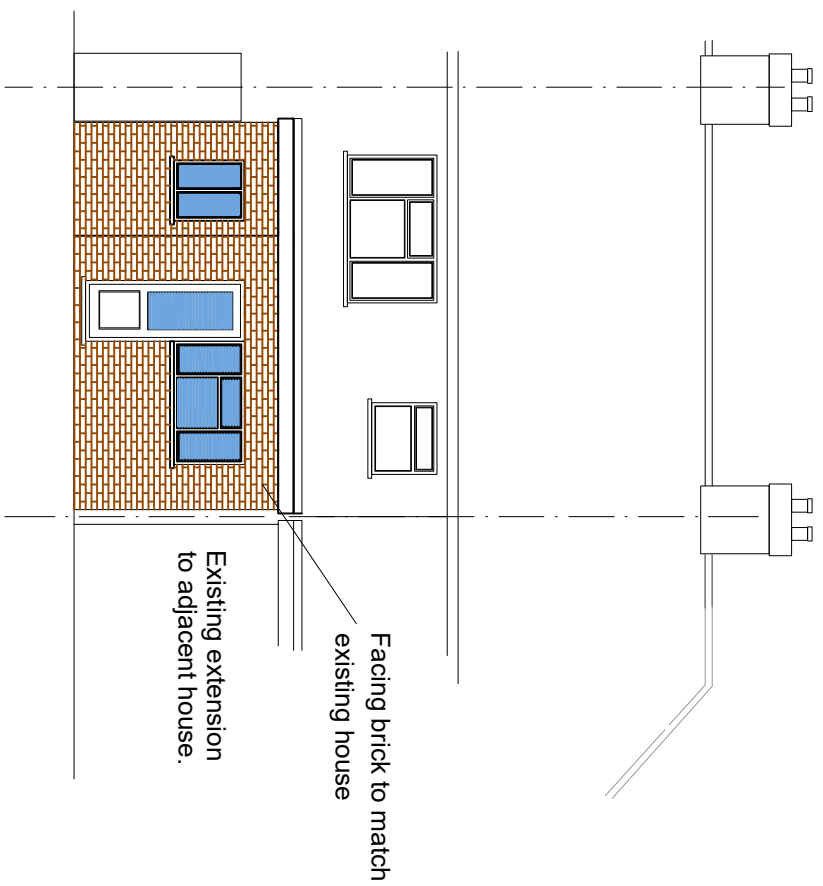


Proposed
Rear Elevation

Extent of existing
extension to
adjacent house.

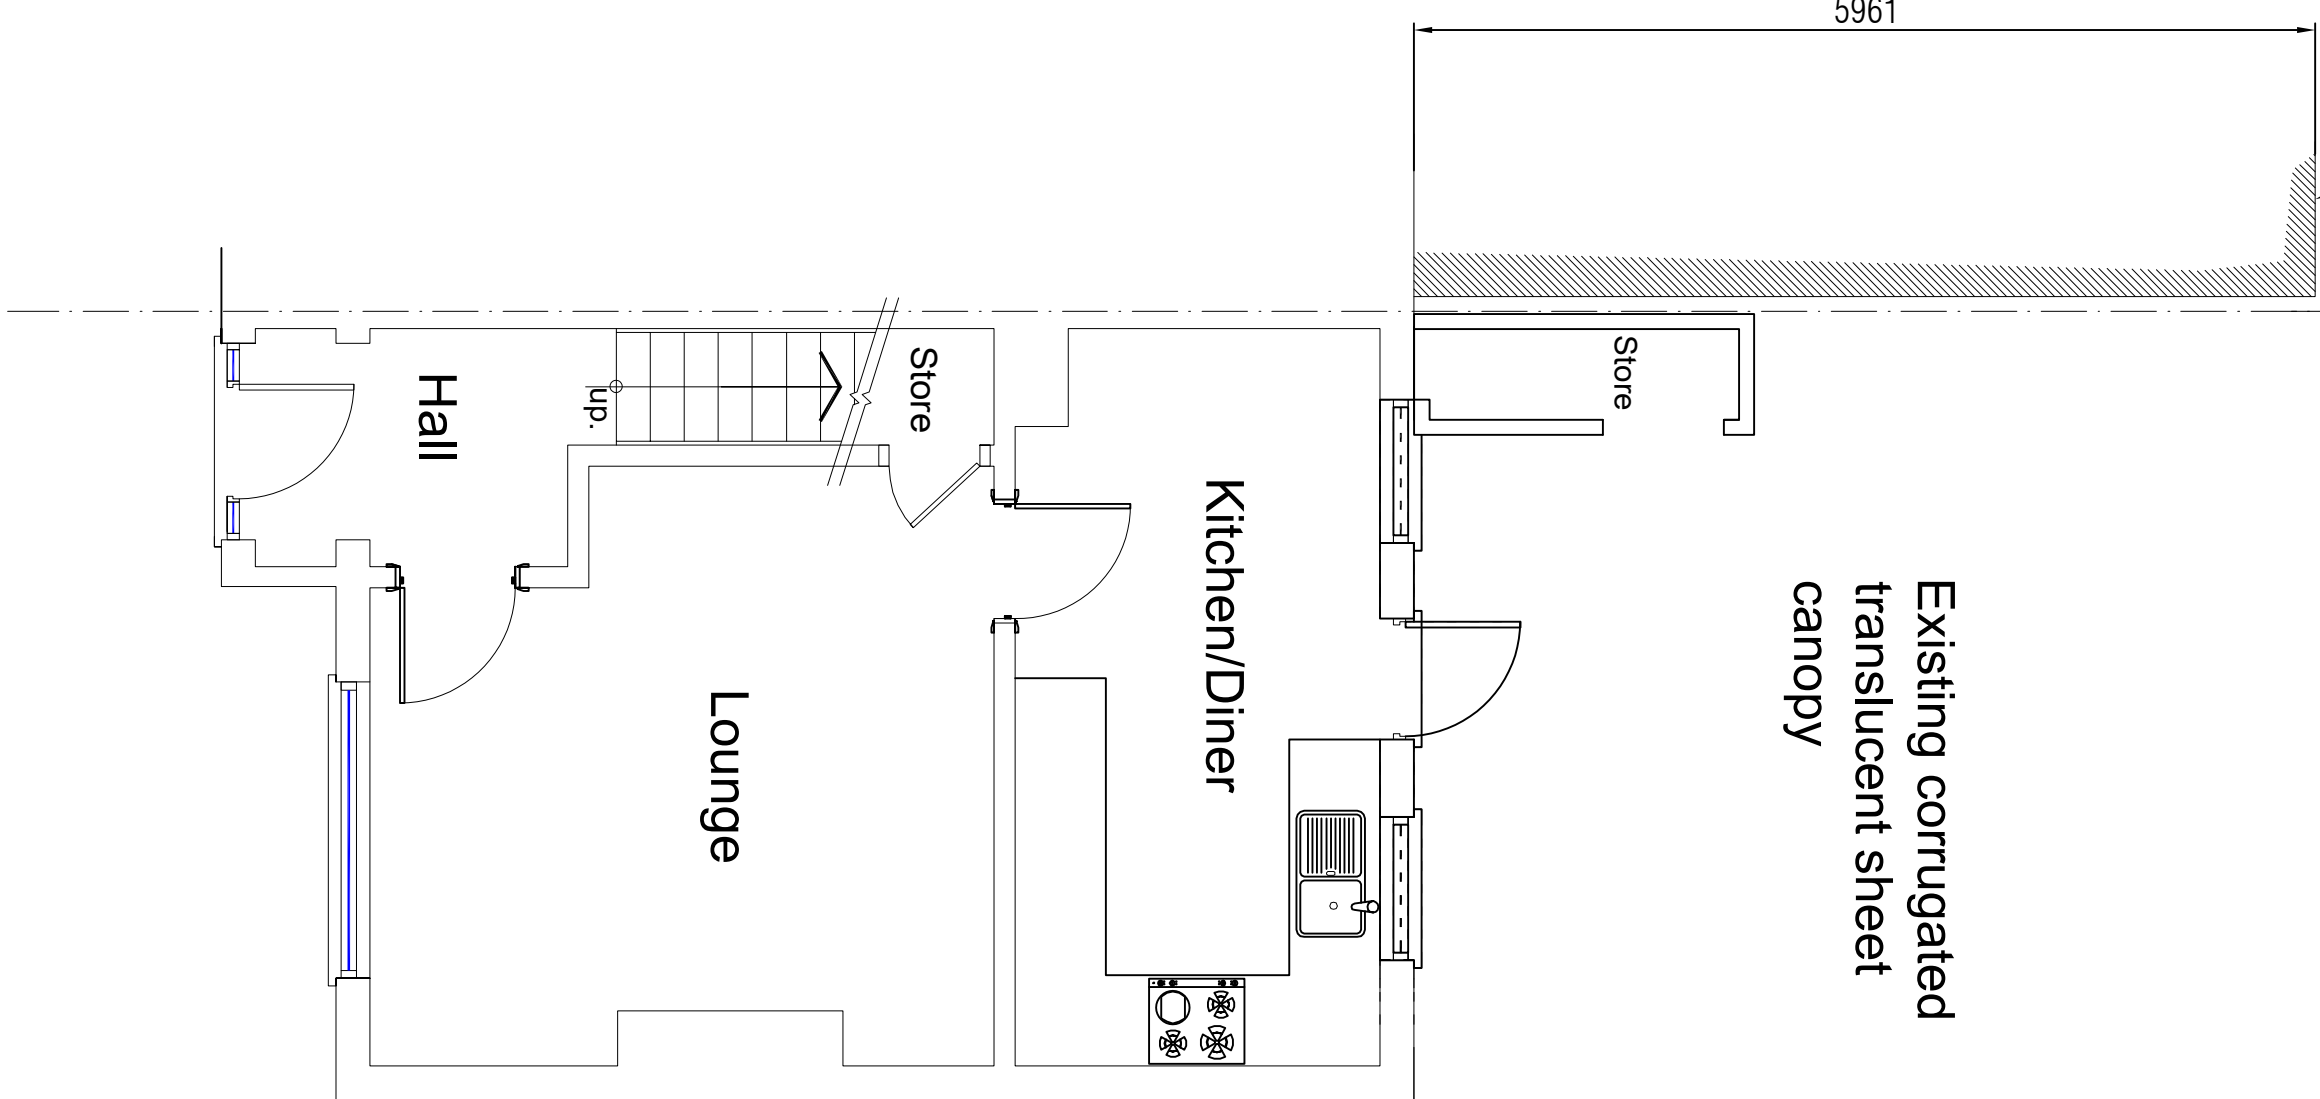


Existing corrugated
translucent sheet
canopy

Extent of existing
extension to
adjacent house.

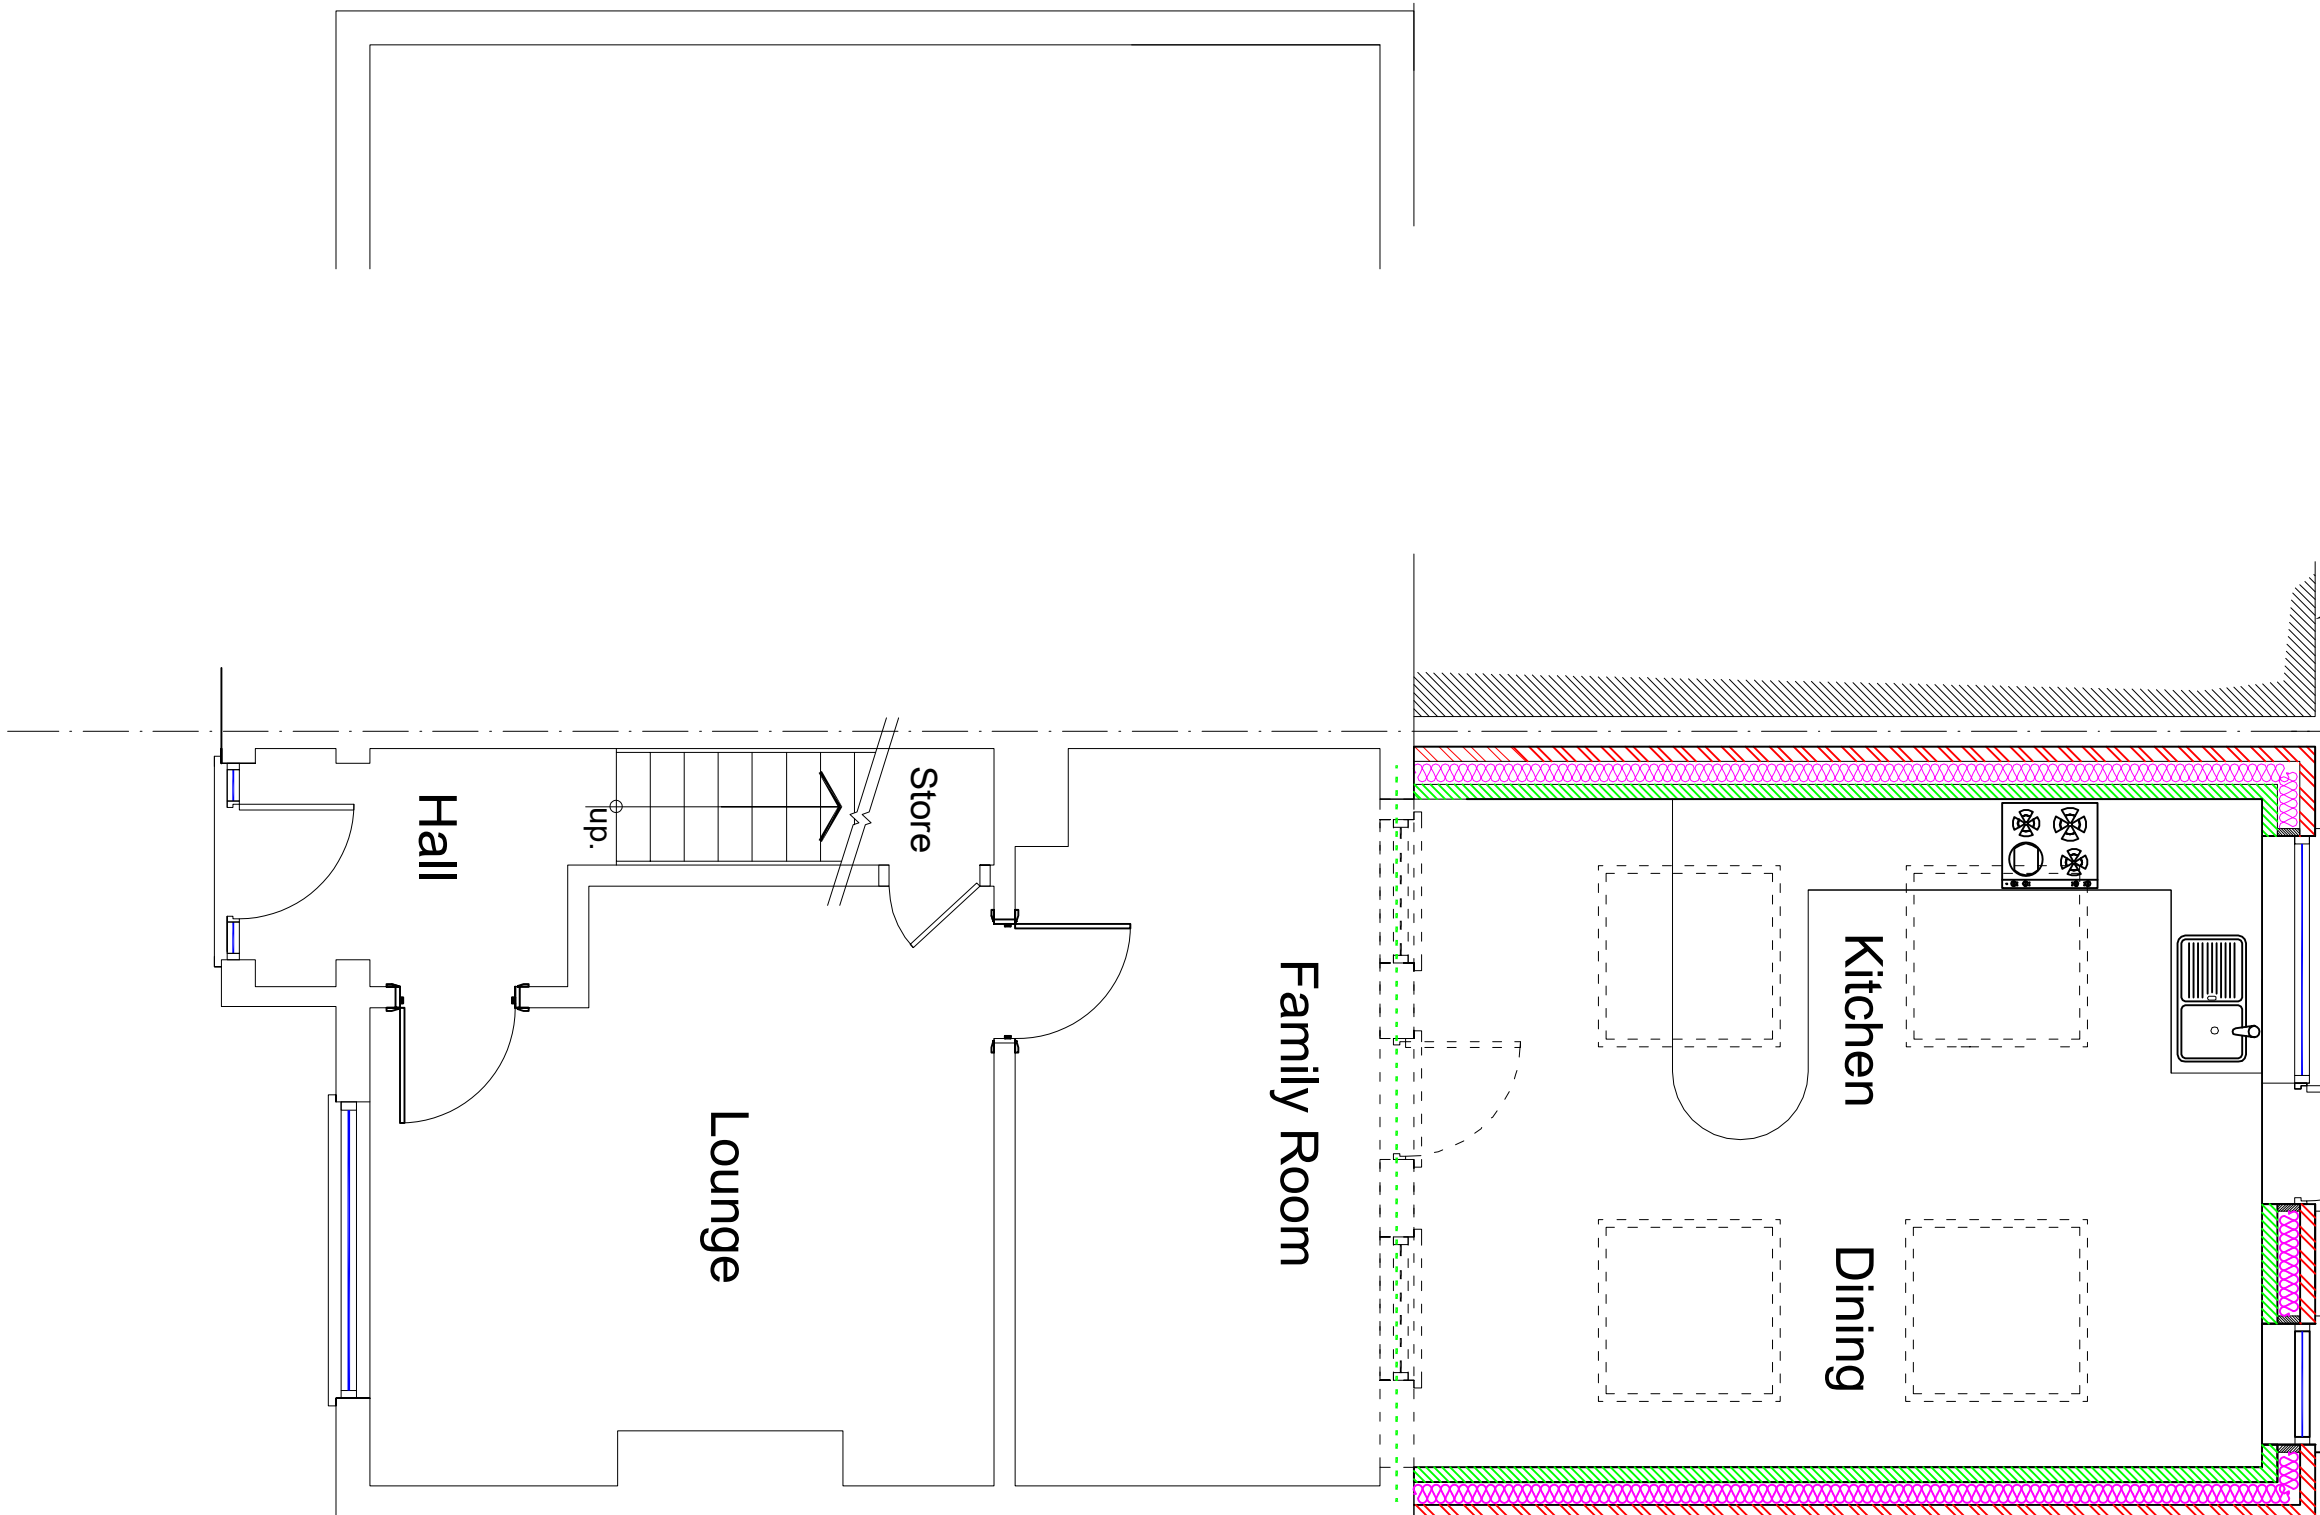


Kitchen
Dining

Existing corrugated
translucent sheet
canopy

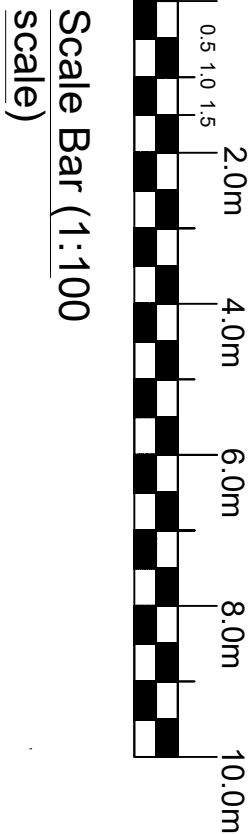

Scale Bar (1:100
scale)

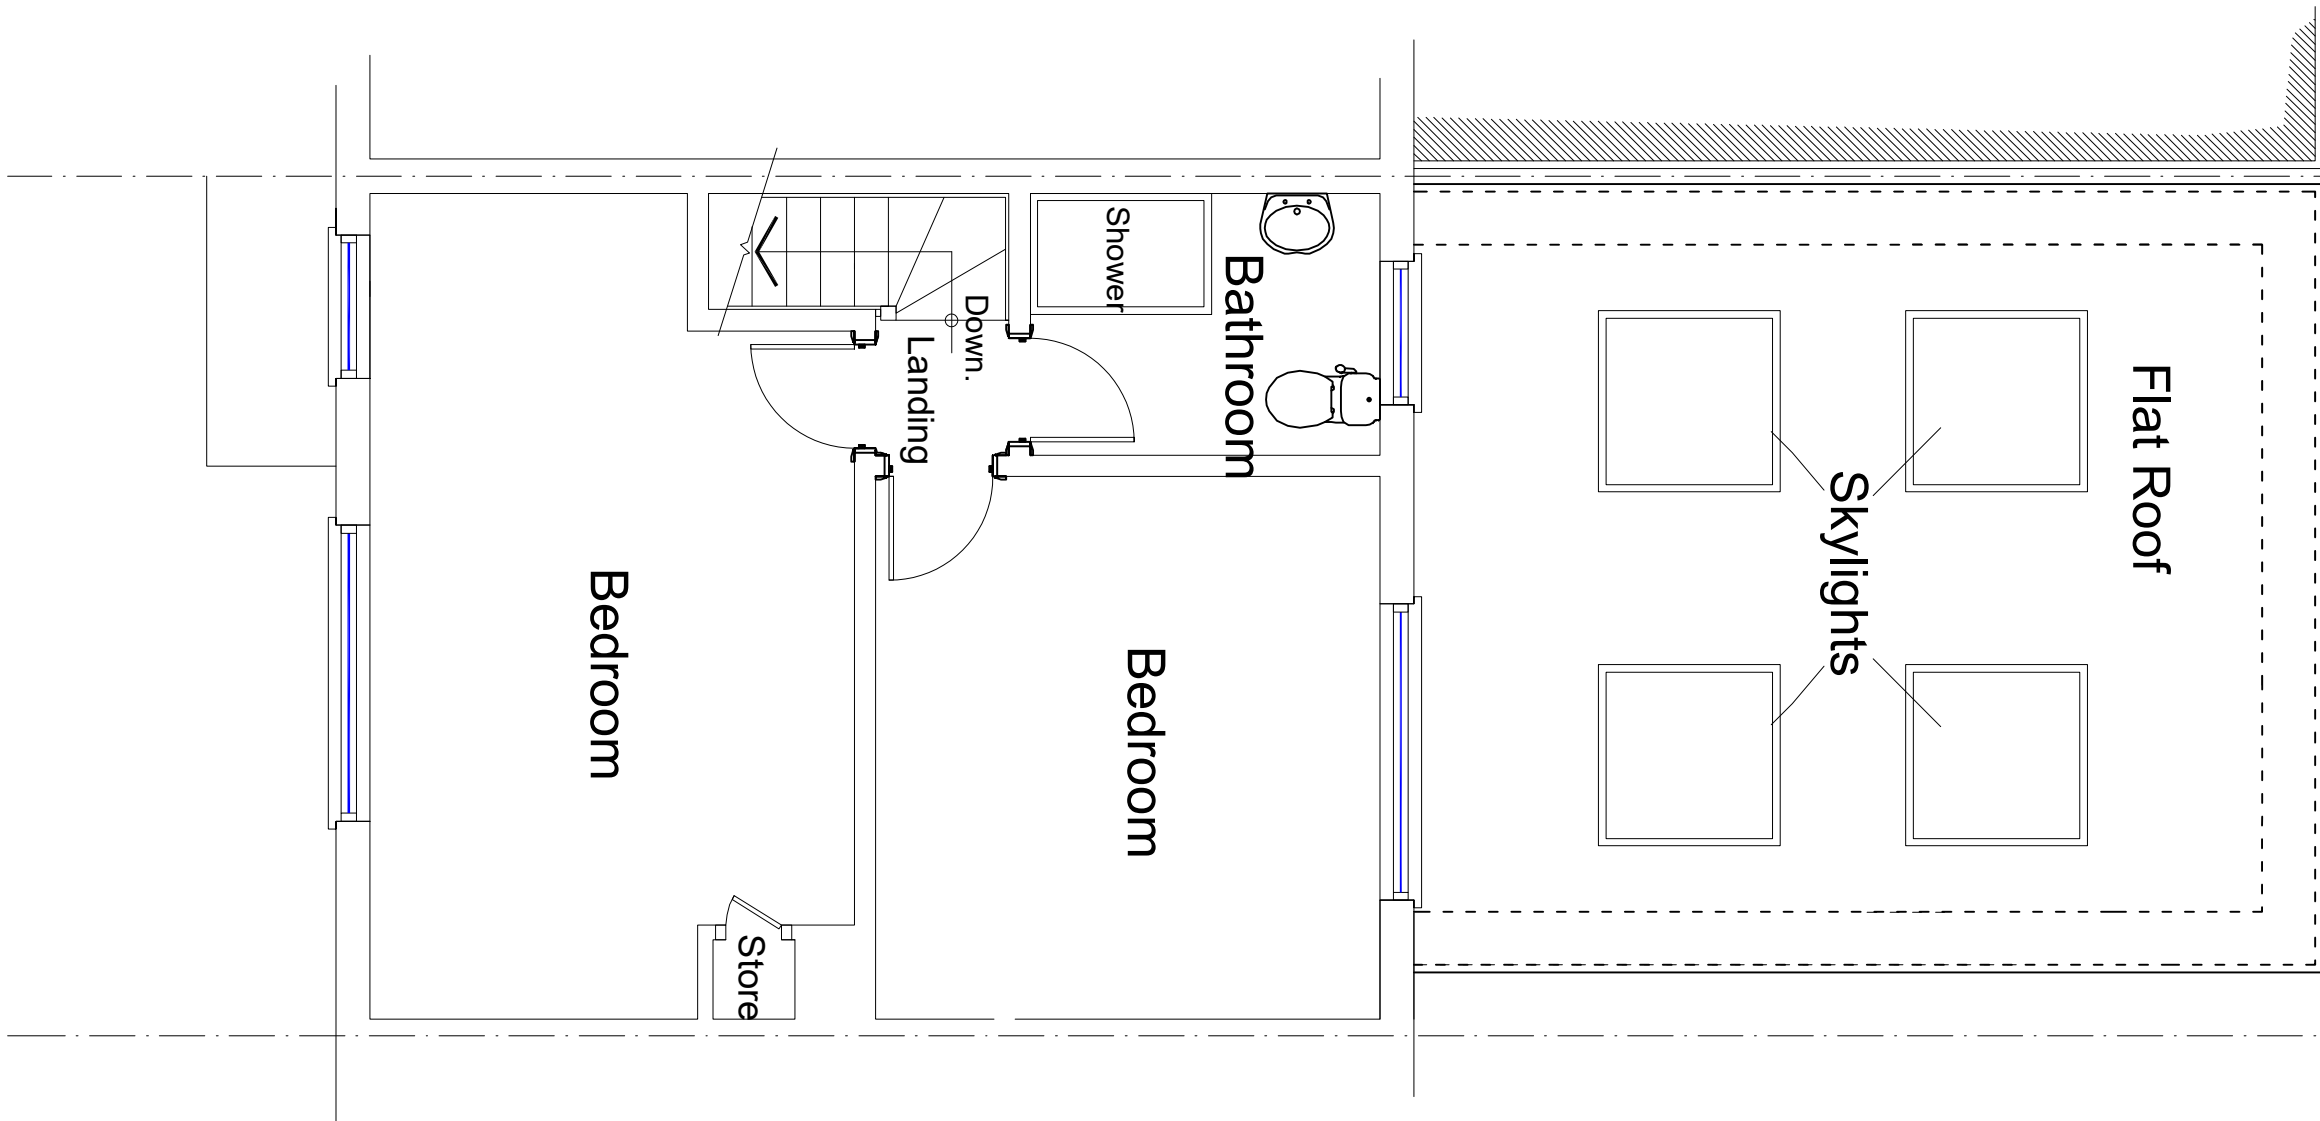

Flat Roof

Skylights

Existing corrugated
translucent sheet
canopy

Existing
Ground Floor Plan

Proposed
Ground Floor Plan

Proposed
First Floor Plan

Notes:

Do not scale the drawing.
Copyright of this drawing
belongs to MJD Architecture Limited.
No copying is permitted
without the written consent
of the copyright owner. MJD Architecture Limited
drawing and obtain written consent for
any subsequent variation.
No responsibility is accepted by
MJD Architecture for any consequences
of any discrepancies found on this
drawing.
MJD Architecture Limited accepts no responsibility
for the structural integrity or stability of the building
Please refer to structural engineer's drawings
and calculations for all structural design.

Revision	Date	Description
01	2012.04.18	MJD Architecture
02	2012.04.18	UB4 OAR
03	2012.04.18	UB4 OAR
