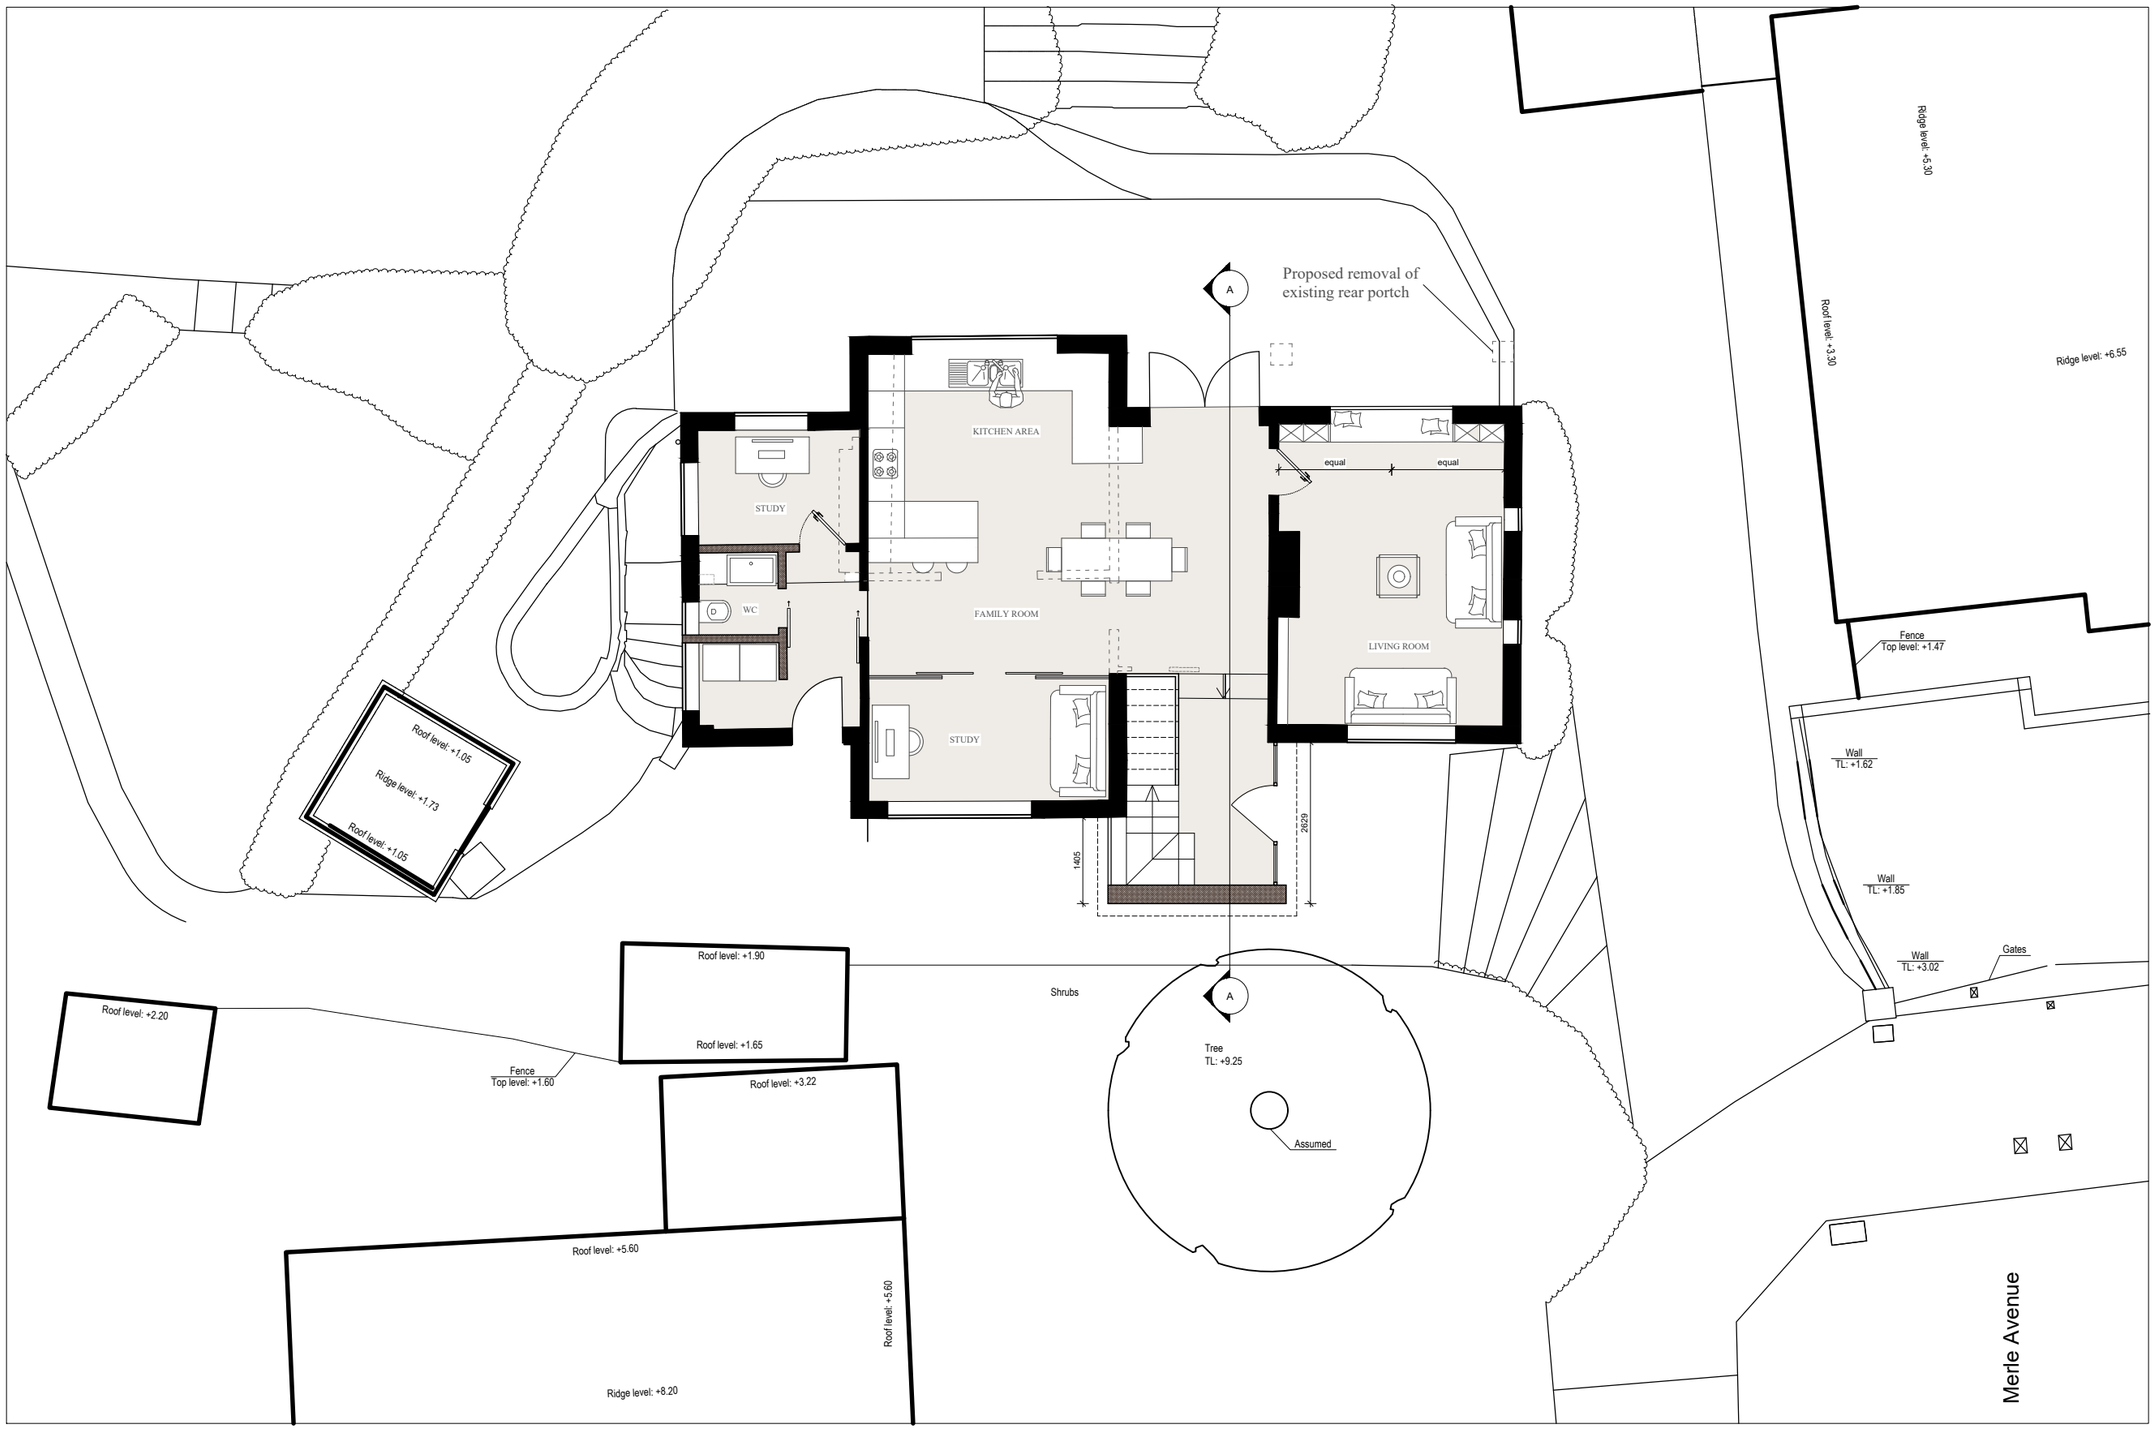

Project	Notes	Scale		
33 Merle Avenue, Harefield, Uxbridge, UB96DG		1:100 @ A3 1:50 @ A1		
Title		Number	Revision	
Proposed Ground floor Plan View		01-24-P0010	A	

N

0 2m 10m

Rev	Date	Reason For Issue	Chk
A	22 05 2024	Porch amendment	AN

AN ARCHITECTURE