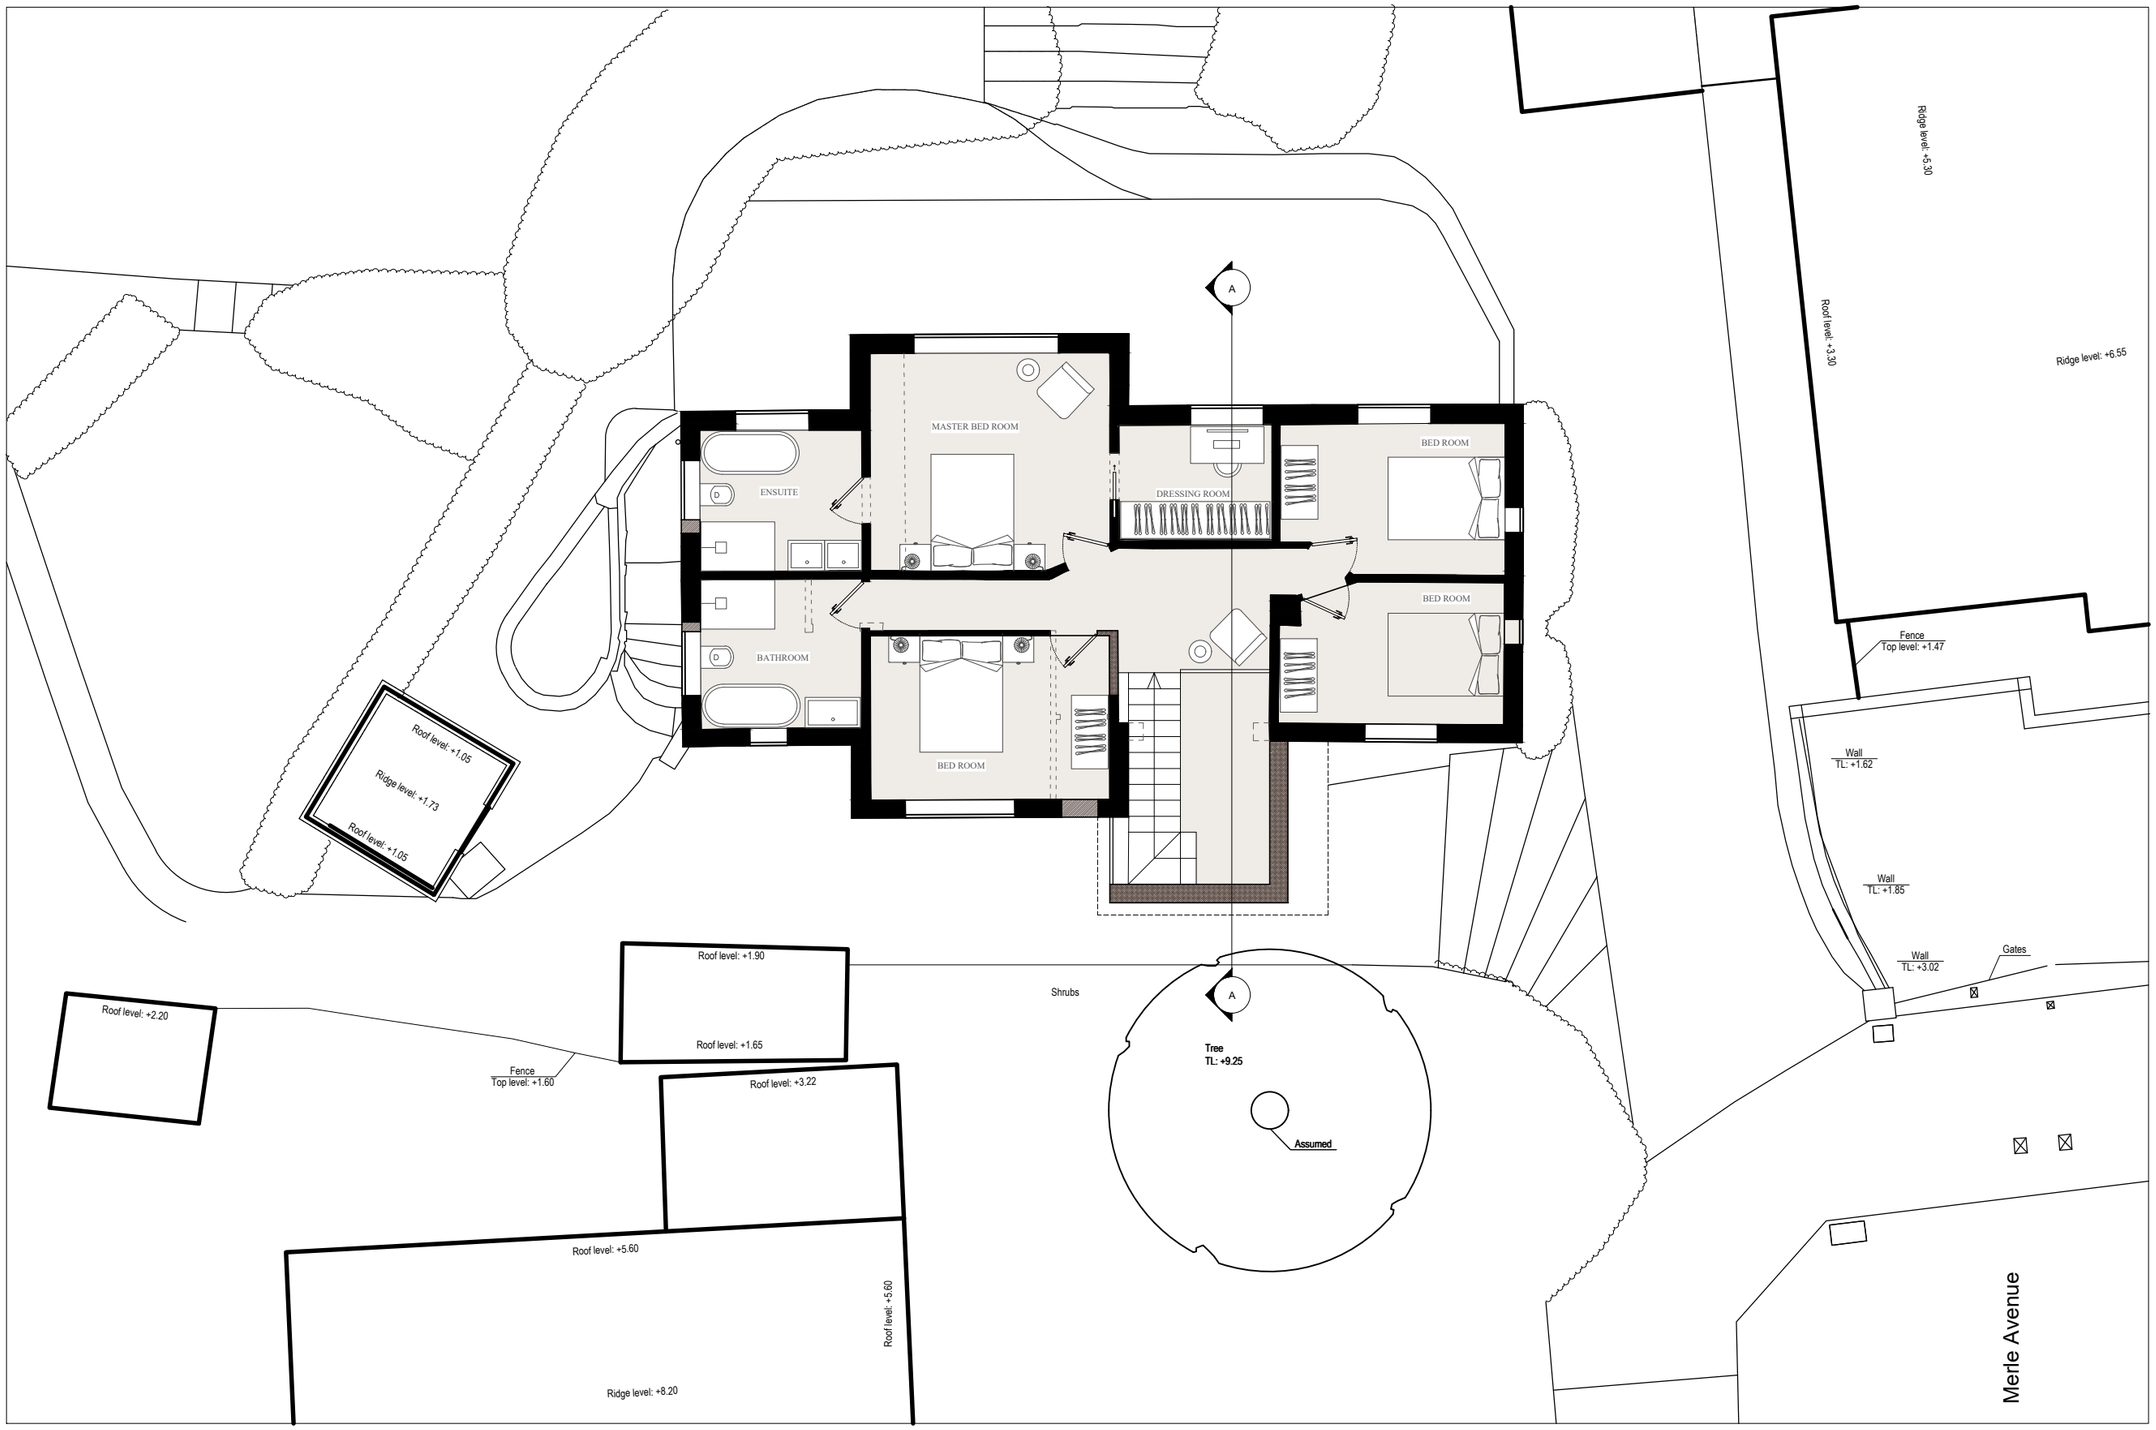

Project	Notes	Scale	
33 Merle Avenue, Harefield, Uxbridge, UB96DG		1:100 @ A3 1:50 @ A1	
Title		Number	Revision
Proposed First floor Plan View		01-24-P0011	

N

0 2m 10m

Rev	Date	Reason For Issue	Chk

AN ARCHITECTURE