This document and its design content is copyright ©. It shall be read in conjunction with all other associated project information including models,specifications, schedules and related consultants documents. Do not scale from documents. All dimensions to be checked on site. Immediately report any discrepancies, errors or omissions on this document to the Originator. If in doubt ASK

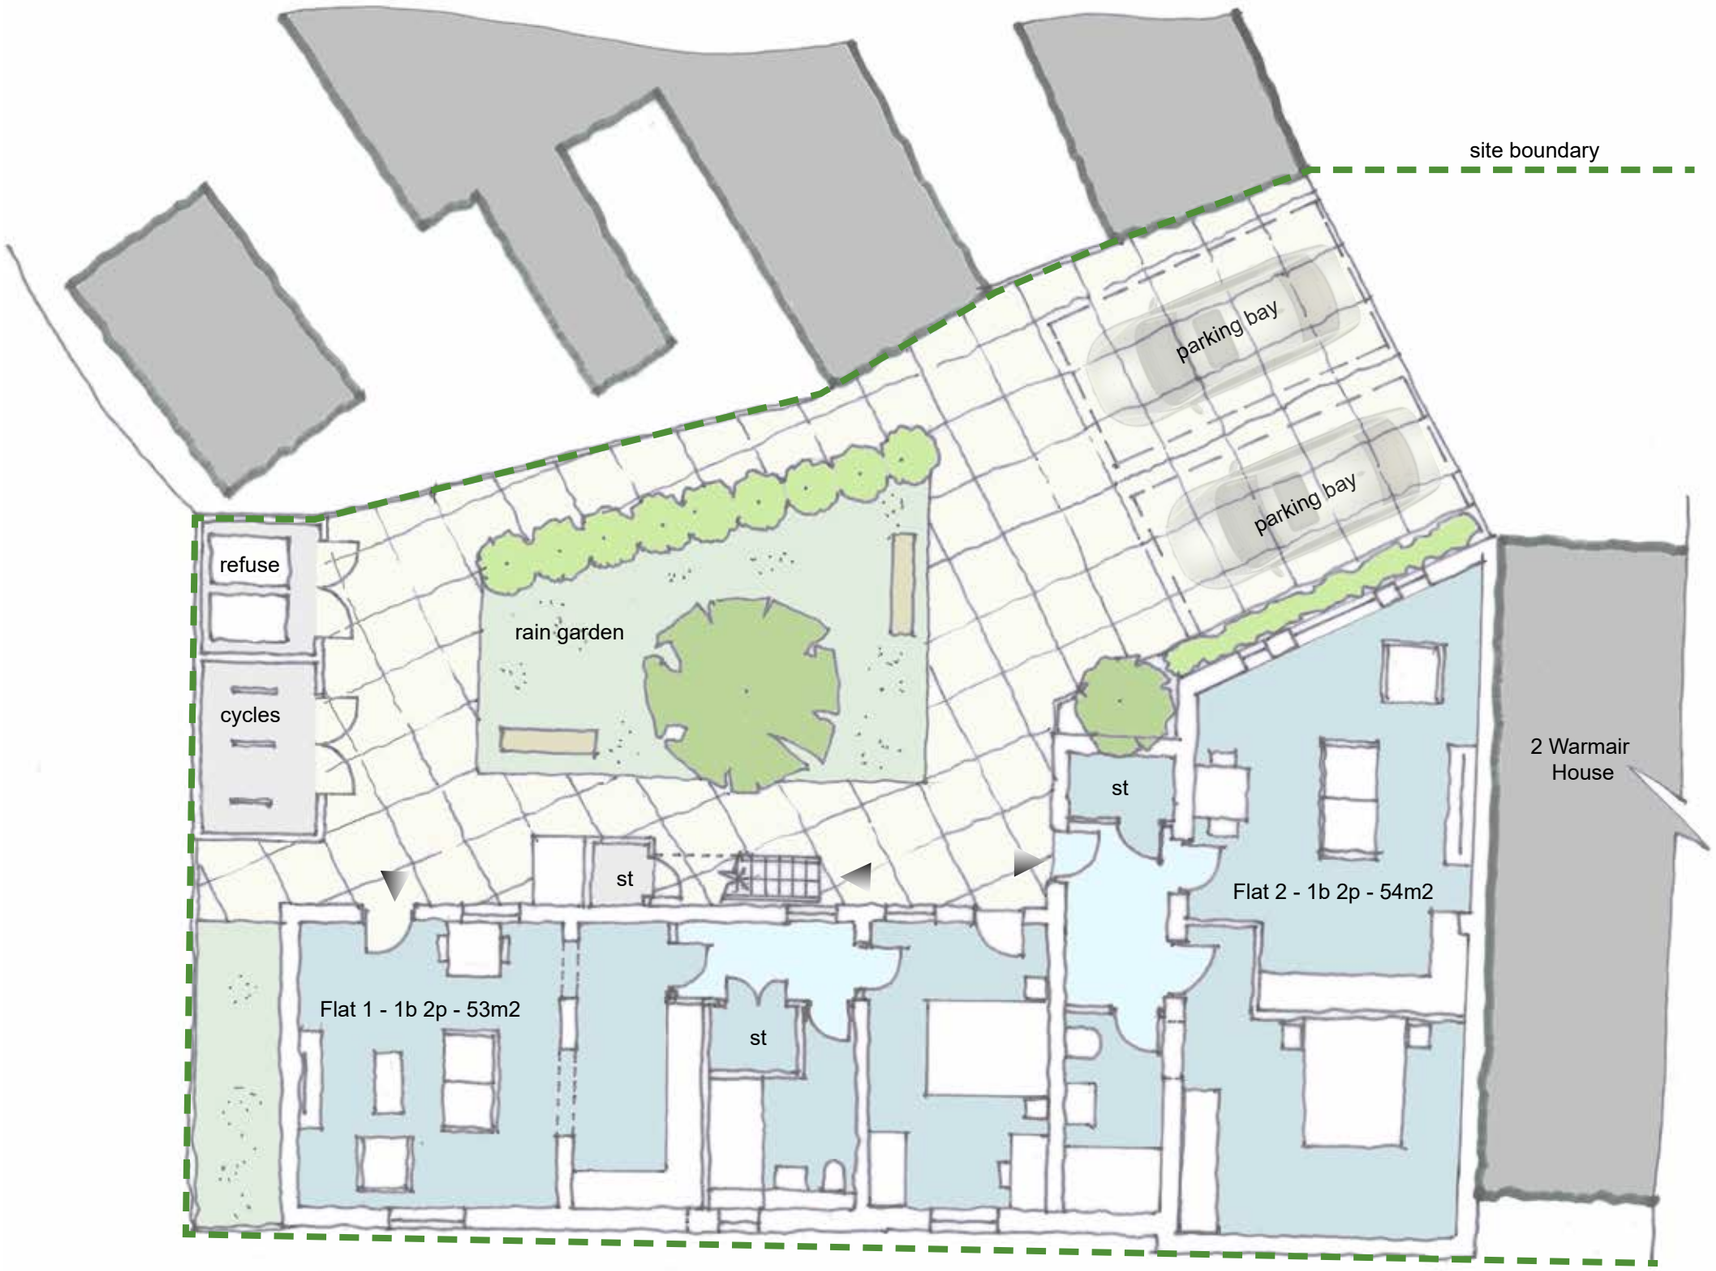

0 6 12m

Project: 3-4 Warmair House	Title: Proposed ground floor	Scale: 1:100 @ A3	Status: Prior approval
Client: 24-38 Green Lane Holdings	Drg no: A-PD-102	Rev:	Date: July 2024

CREATE
DESIGN + ARCHITECTURE