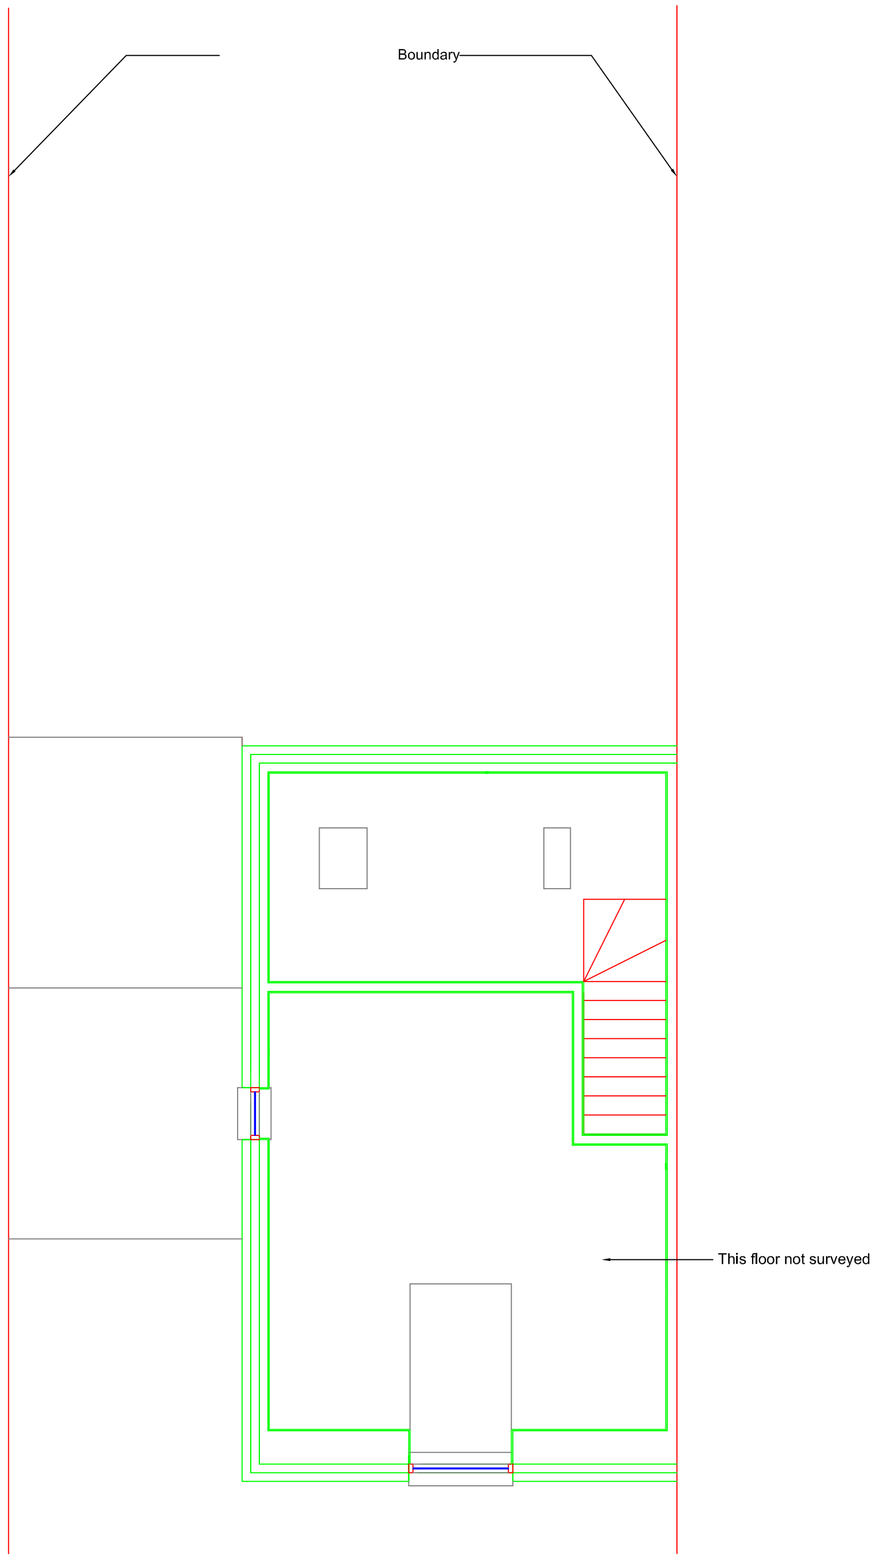

EXISTING SECOND FLOOR PLAN
1:50

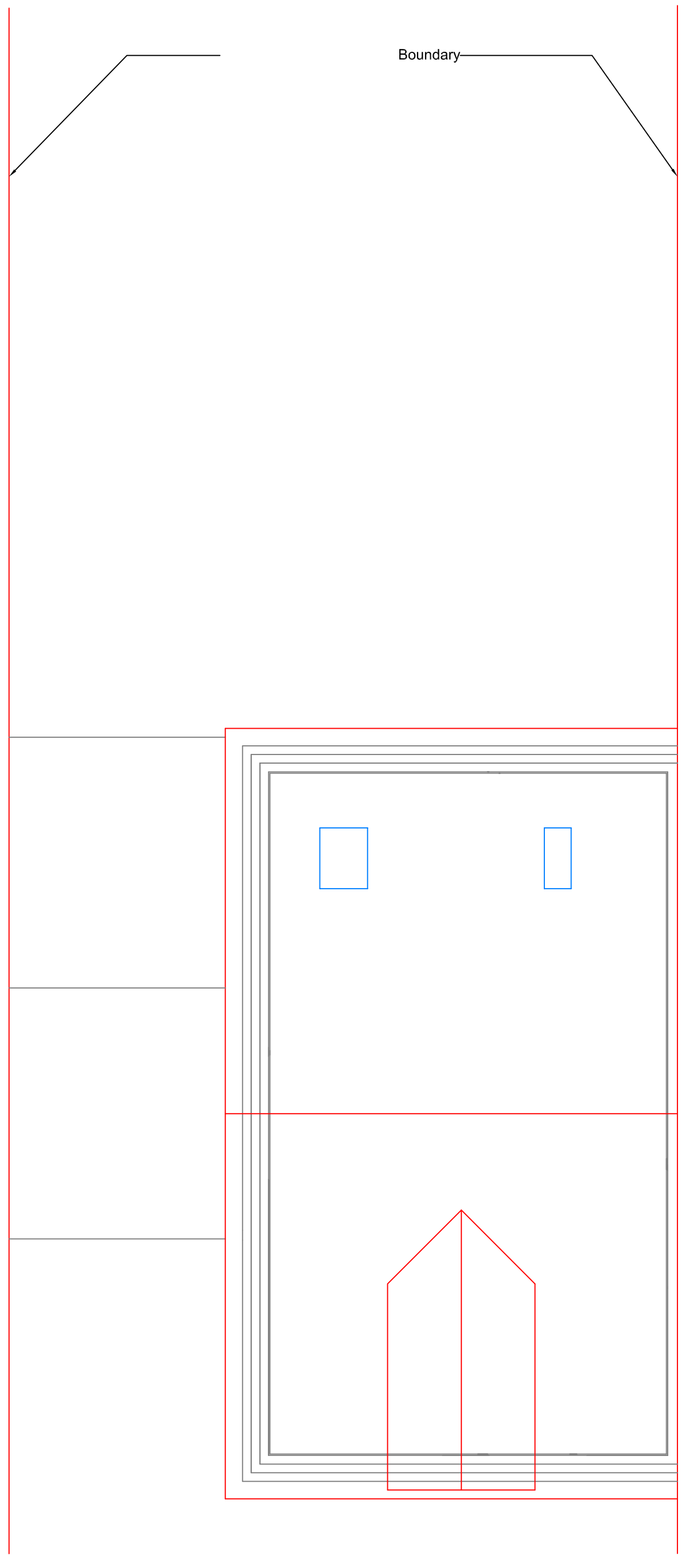

EXISTING ROOF PLAN
1:50

WARNING NOTE:

This drawing is issued for design intent purposes only. Any dimensions taken from this drawing should be cross checked onsite and approved prior to any construction works. Any discrepancies between this drawing and site conditions should be brought to the attention of the supervising architect and project manager immediately.

LEGEND:

CONSTRUCTION NOTES:

rev	description	date
-	-	-

project

38 NINE ACRES CLOSE,
HAYES, MIDDX., UB3 1SW

title

EXISTING SECOND FLOOR
AND ROOF PLANS

client

Mr. D. Pervez

scale		date		
1	50	30	03	24

dwg. no.			revision
1511	A1	SU02	-

REN
DESIGN & PROJECT MANAGEMENT
8 HAMILTON ROAD
COWLEY
UXBRIDGE
UB8 3AJ
t: 01895 461 866
f: 01895 464 471
m: 07548 992 975
e: dnutchey@aol.com