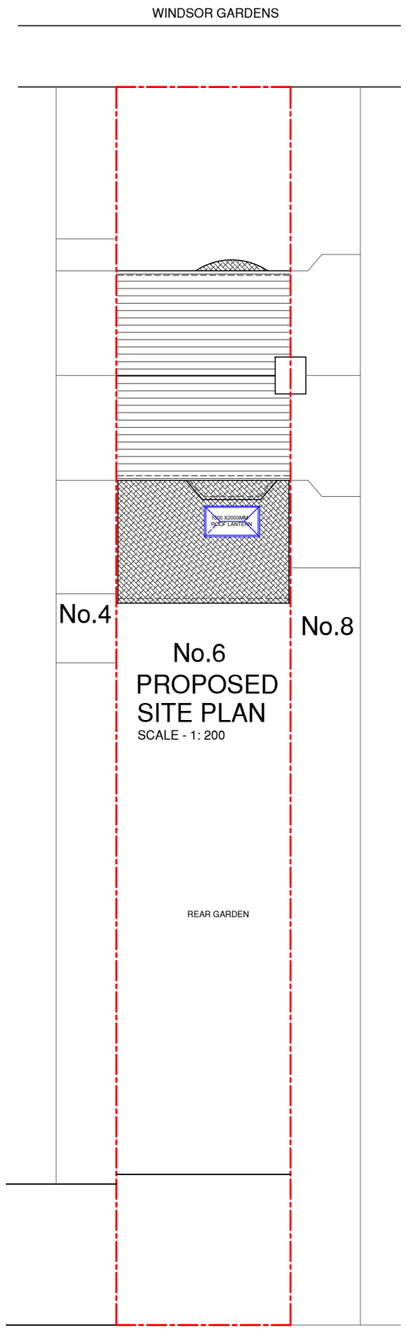

No.6
PROPOSED
SITE PLAN
SCALE - 1: 200

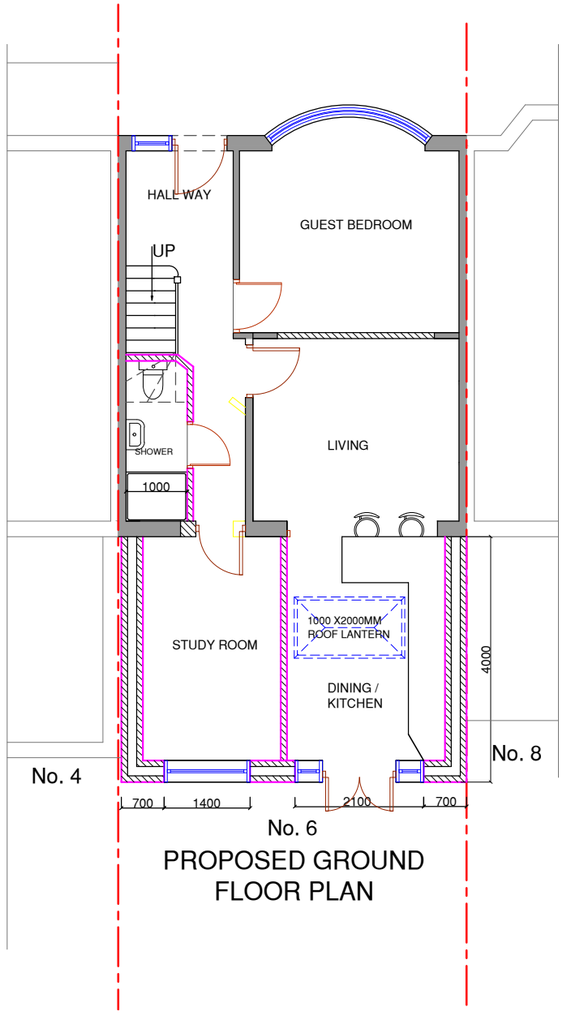

No. 6
PROPOSED GROUND
FLOOR PLAN

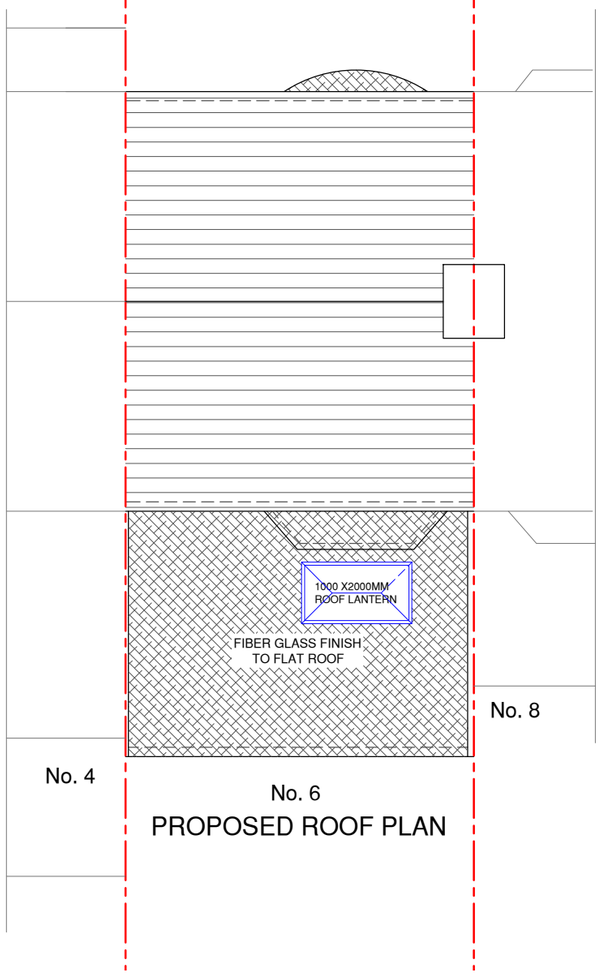

No. 6
PROPOSED ROOF PLAN

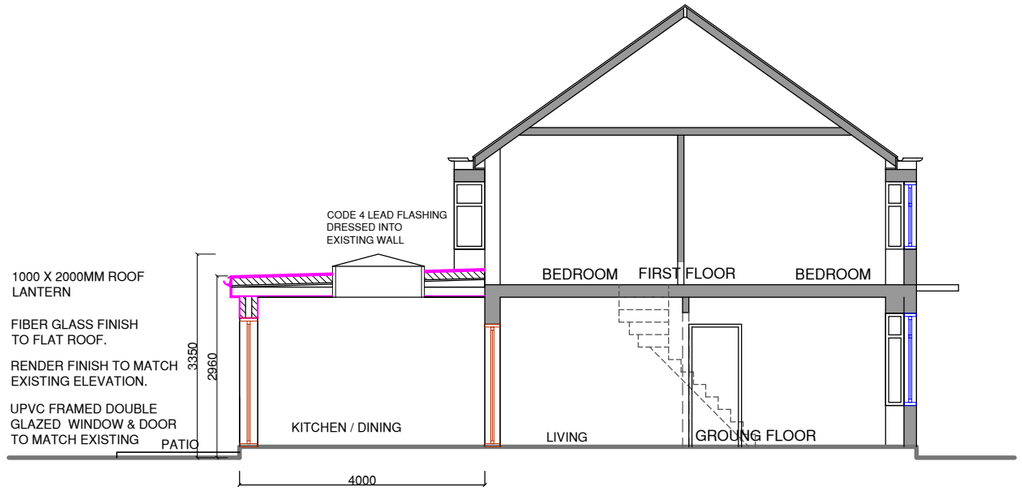

PROPOSED SECTION A - A

AREA CALCULATION :
original garden area around the main house = 190.25m²
- existing outbuilding = 28.0m2

- proposed extension = 22.72m2

overall extensions = 50.72m2
less than 50 % of the garden area under permitted development.

0m 1m 2m 3m 4m 5m
SCALE @ 1:100

NOTES :

Date	Revisions

SJR DESIGN LTD.
(ARCHITECTURAL DESIGN & CONSULTANT)

Client JHAND PROPERTIES LTD

Job Title
6 WINDSOR GARDENS
HAYES, MIDDLESEX
UB3 1QY

Drawing Title
PROPOSED SITE AND FLOOR PLANS AND SECTION

Scale: 1 : 100 / 200 (A3)
Date: FEBRUARY 2024
Checked by: Drawn by: RS

Drg No. TP/641/03
Rev.