Block Plan
Scale 1:200

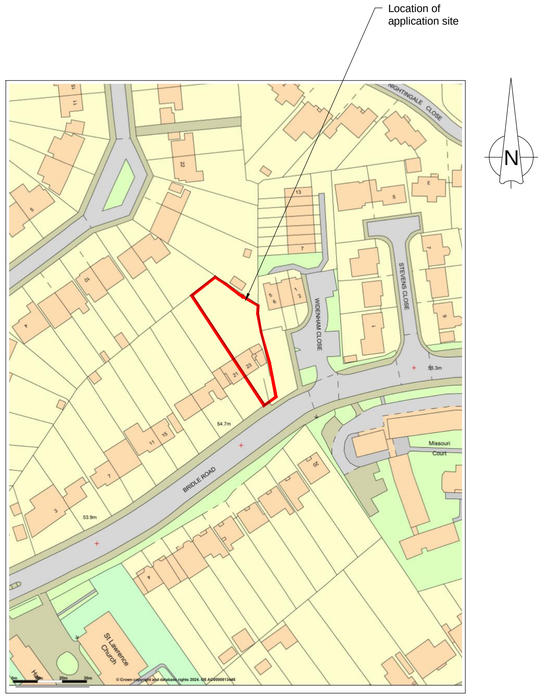

Site Location Plan
Scale 1:1250

PLEASE NOTE THAT THE CURRENT OS-MAP AVAILABLE FOR THE LOCATION PLAN MAY NOT BE COMPLETELY ACCURATE OR UP TO DATE. PLEASE CONSULT THE PLANNING HISTORY FOR THE AREA FOR MORE UP TO DATE DEVELOPMENT.

0 5000 10000 15000 20000mm
SCALE 1:200

0 25 50 75 100 125m
SCALE 1:1250

REV	DATE	DRN	CHKD	APPD	DESCRIPTION
A	17.05.24	JA	DA	JA	ISSUED FOR PLANNING APPROVAL

DRAWING STATUS
For Approval

BLUEBIRD DESIGN SERVICES

E: info@bluebirdengineering.co.uk
T: 0118 9583 551
A: 46 London Street, Reading, RG1 4SQ

CLIENT Mr Kamran Ghobanzadeh

PROJECT 23 Bridle Road Harrow

TITLE Site Location Plan & Block Plan

DRAWN	DATE	SCALE
JA	May 24	As shown @ A1

DRG NO	REV
A-1000	A

© BLUEBIRD ENGINEERING LTD 2022