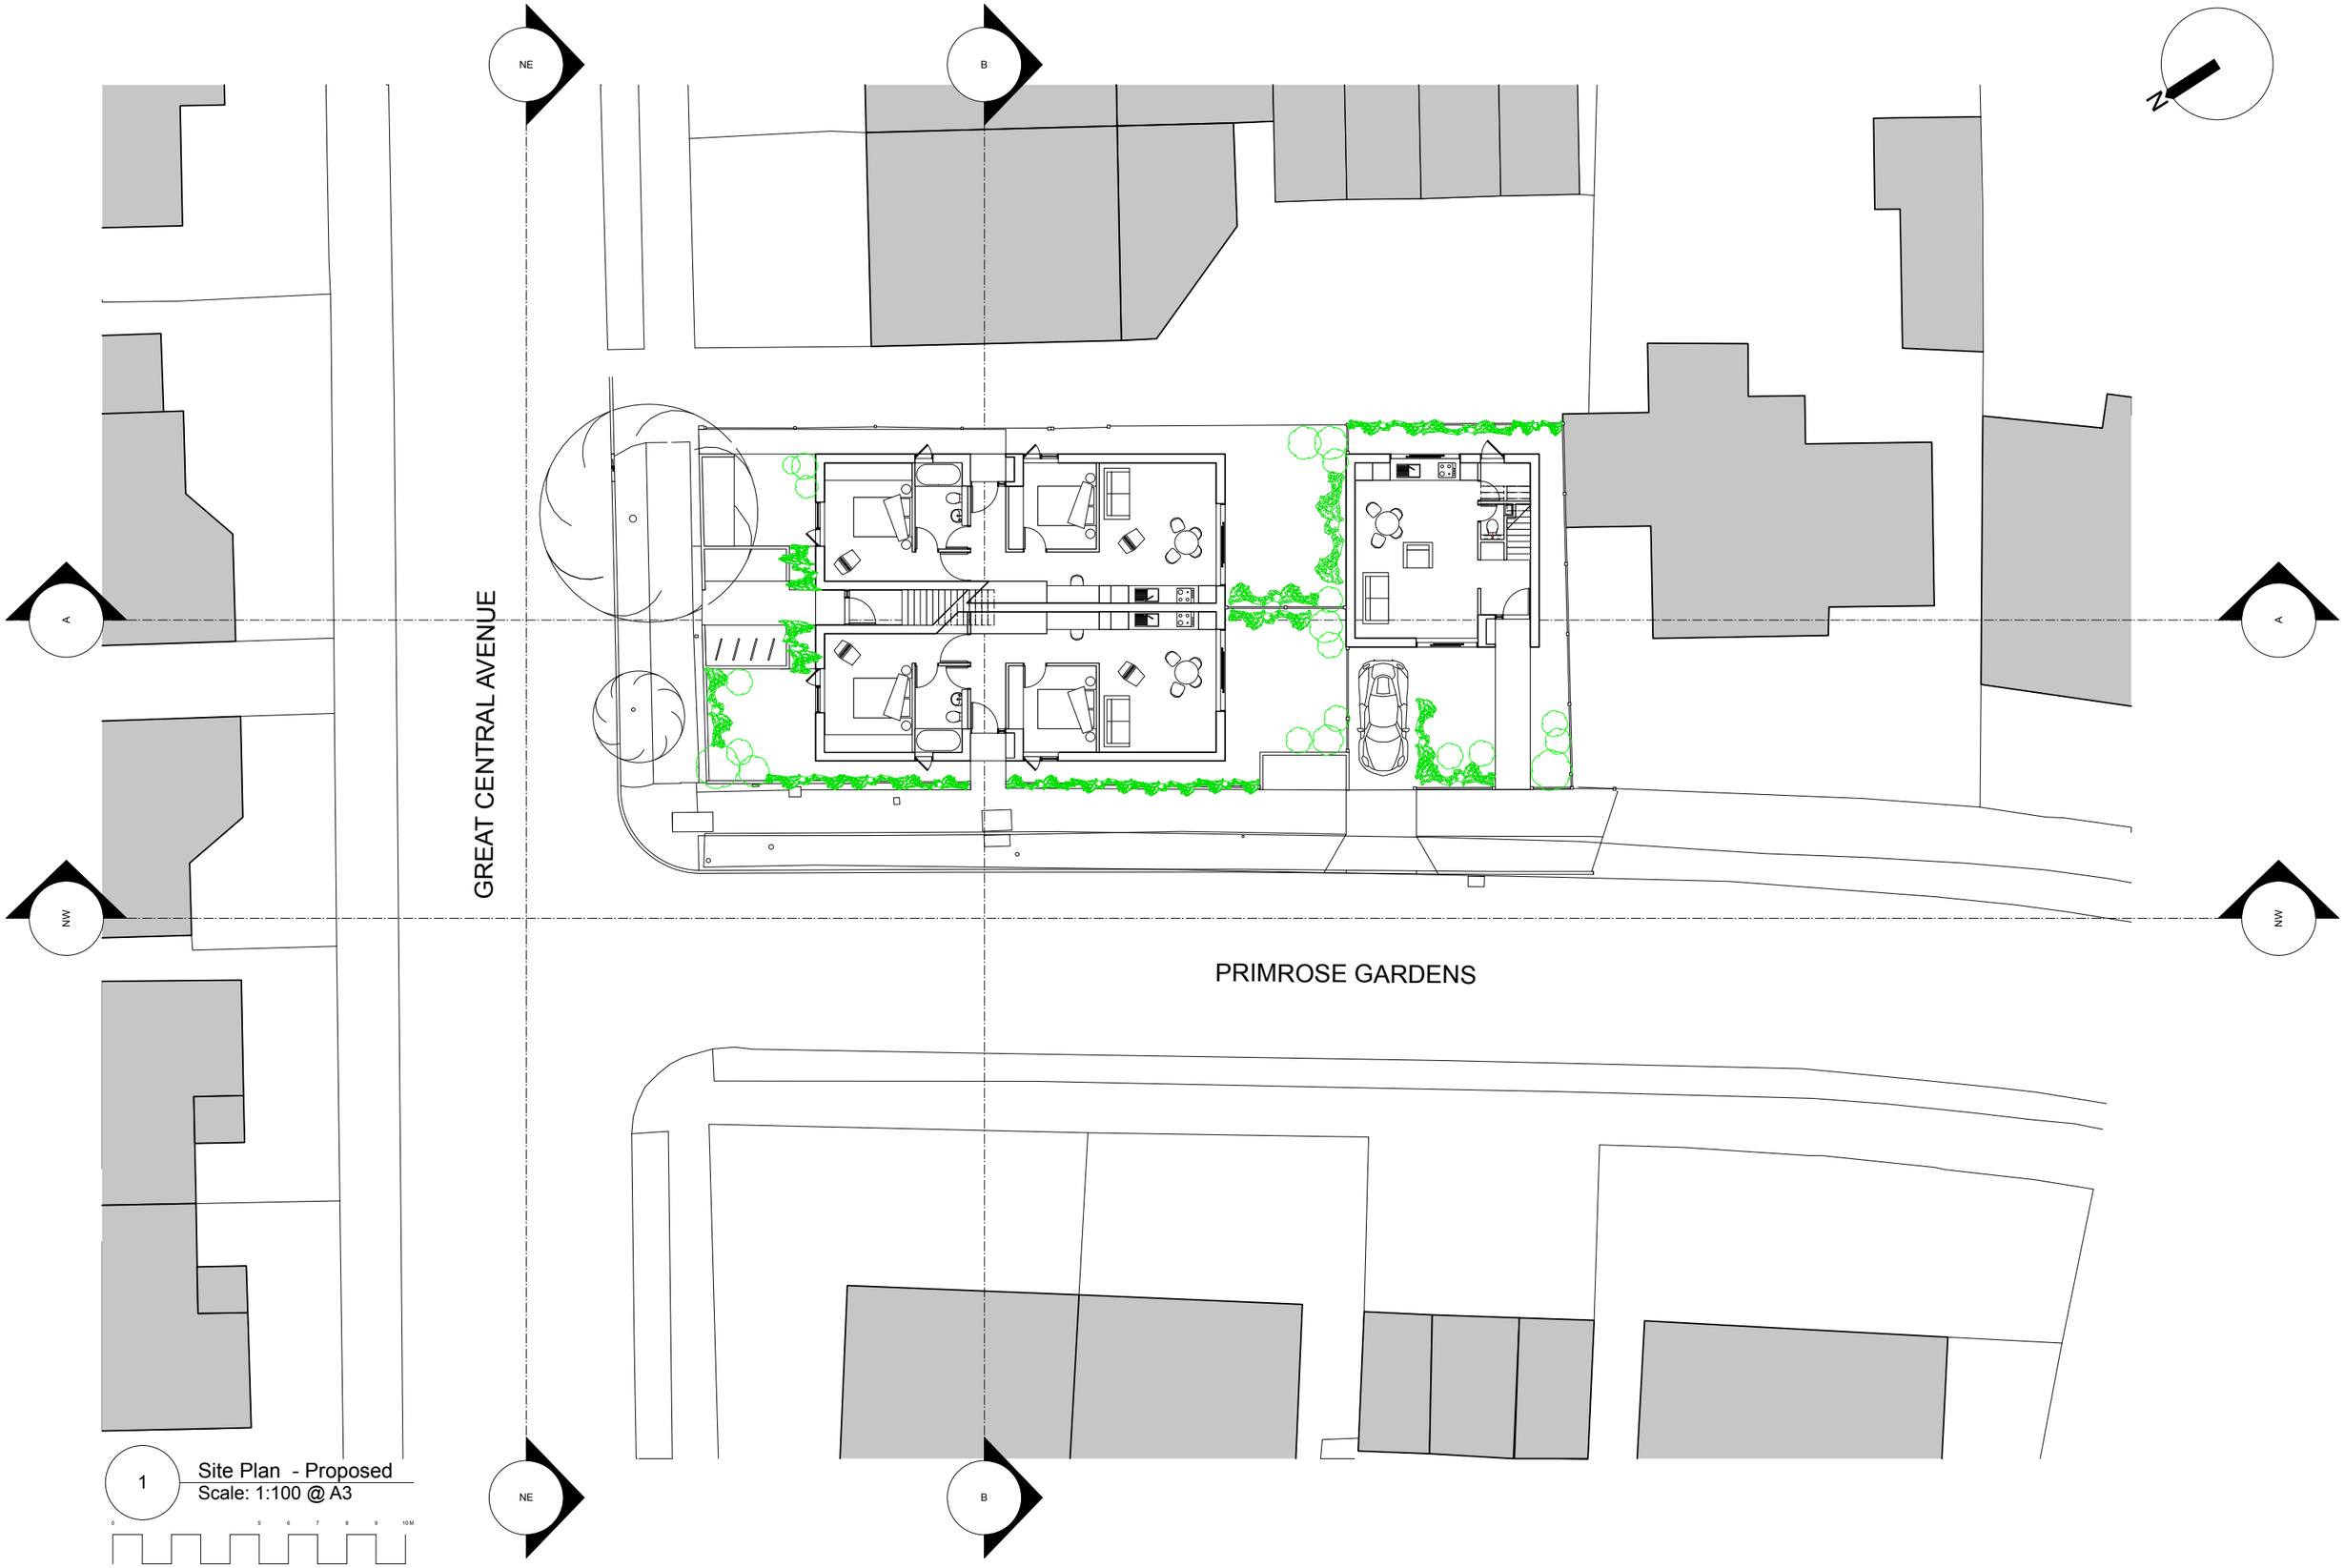

1 Site Plan - Proposed
Scale: 1:100 @ A3

0 5 6 7 8 9 10 M

REVISIONS

for comment

DRAWING NOT TO BE SCALED.
ALL DIMENSIONS TO BE CHECKED ON SITE.

REFER TO ALL OTHER RELEVANT DRAWING AND SPECIFICATIONS.
IN CASE OF ANY DISCREPANCY OR AMBIGUITY REFER TO C.A

PROJECT	12 Great Central Avenue, Ruislip, HA4 6UD
DRAWING	Site Plan - Proposed
SCALE	1:1200 @ A3
DATE	April 2024
DRAWING	420.PL.08
REV	-/-

evonort architects + designers
65 Crown Street Harrow HA2 0HX · 020 8510 9311 · studio@evonort.co.uk