
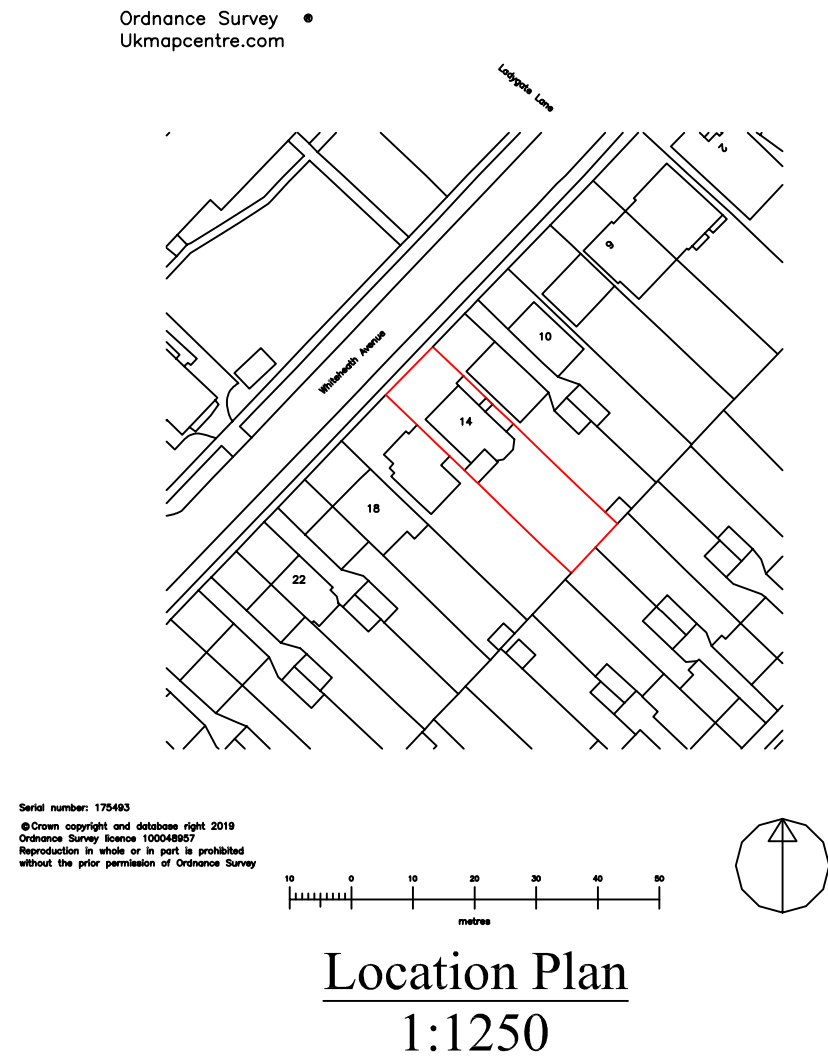
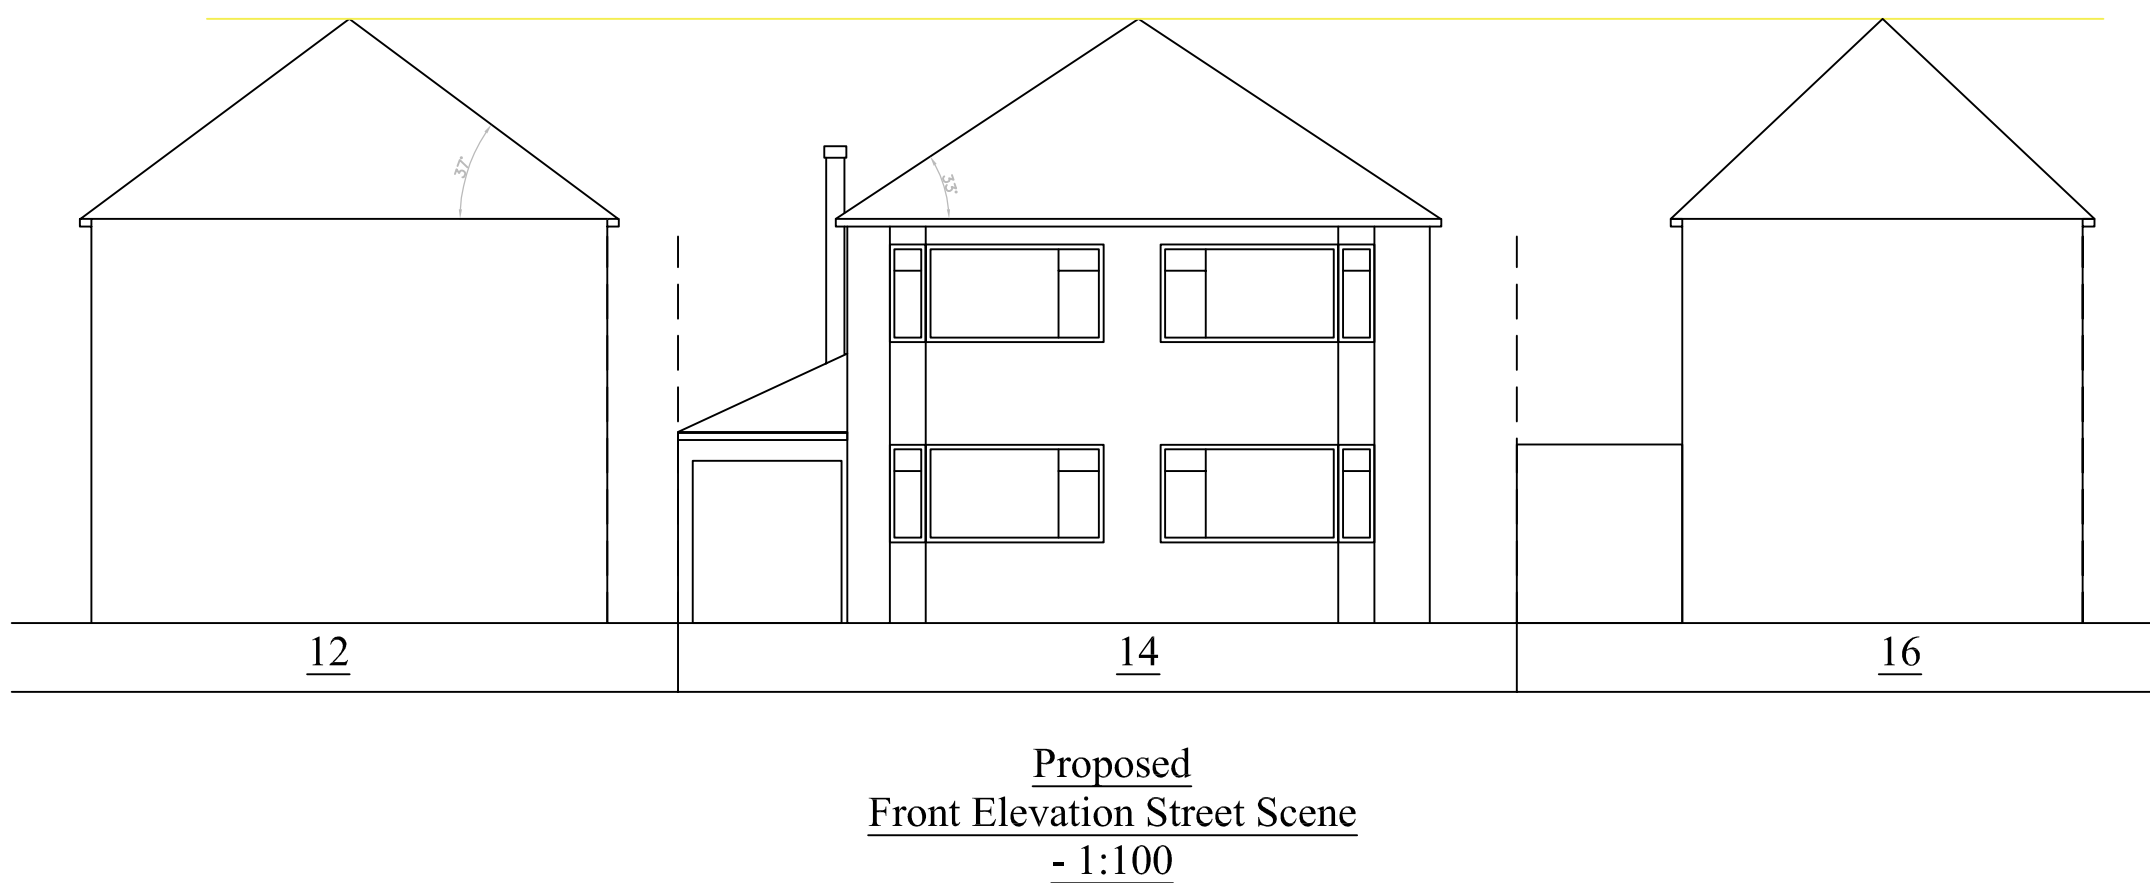
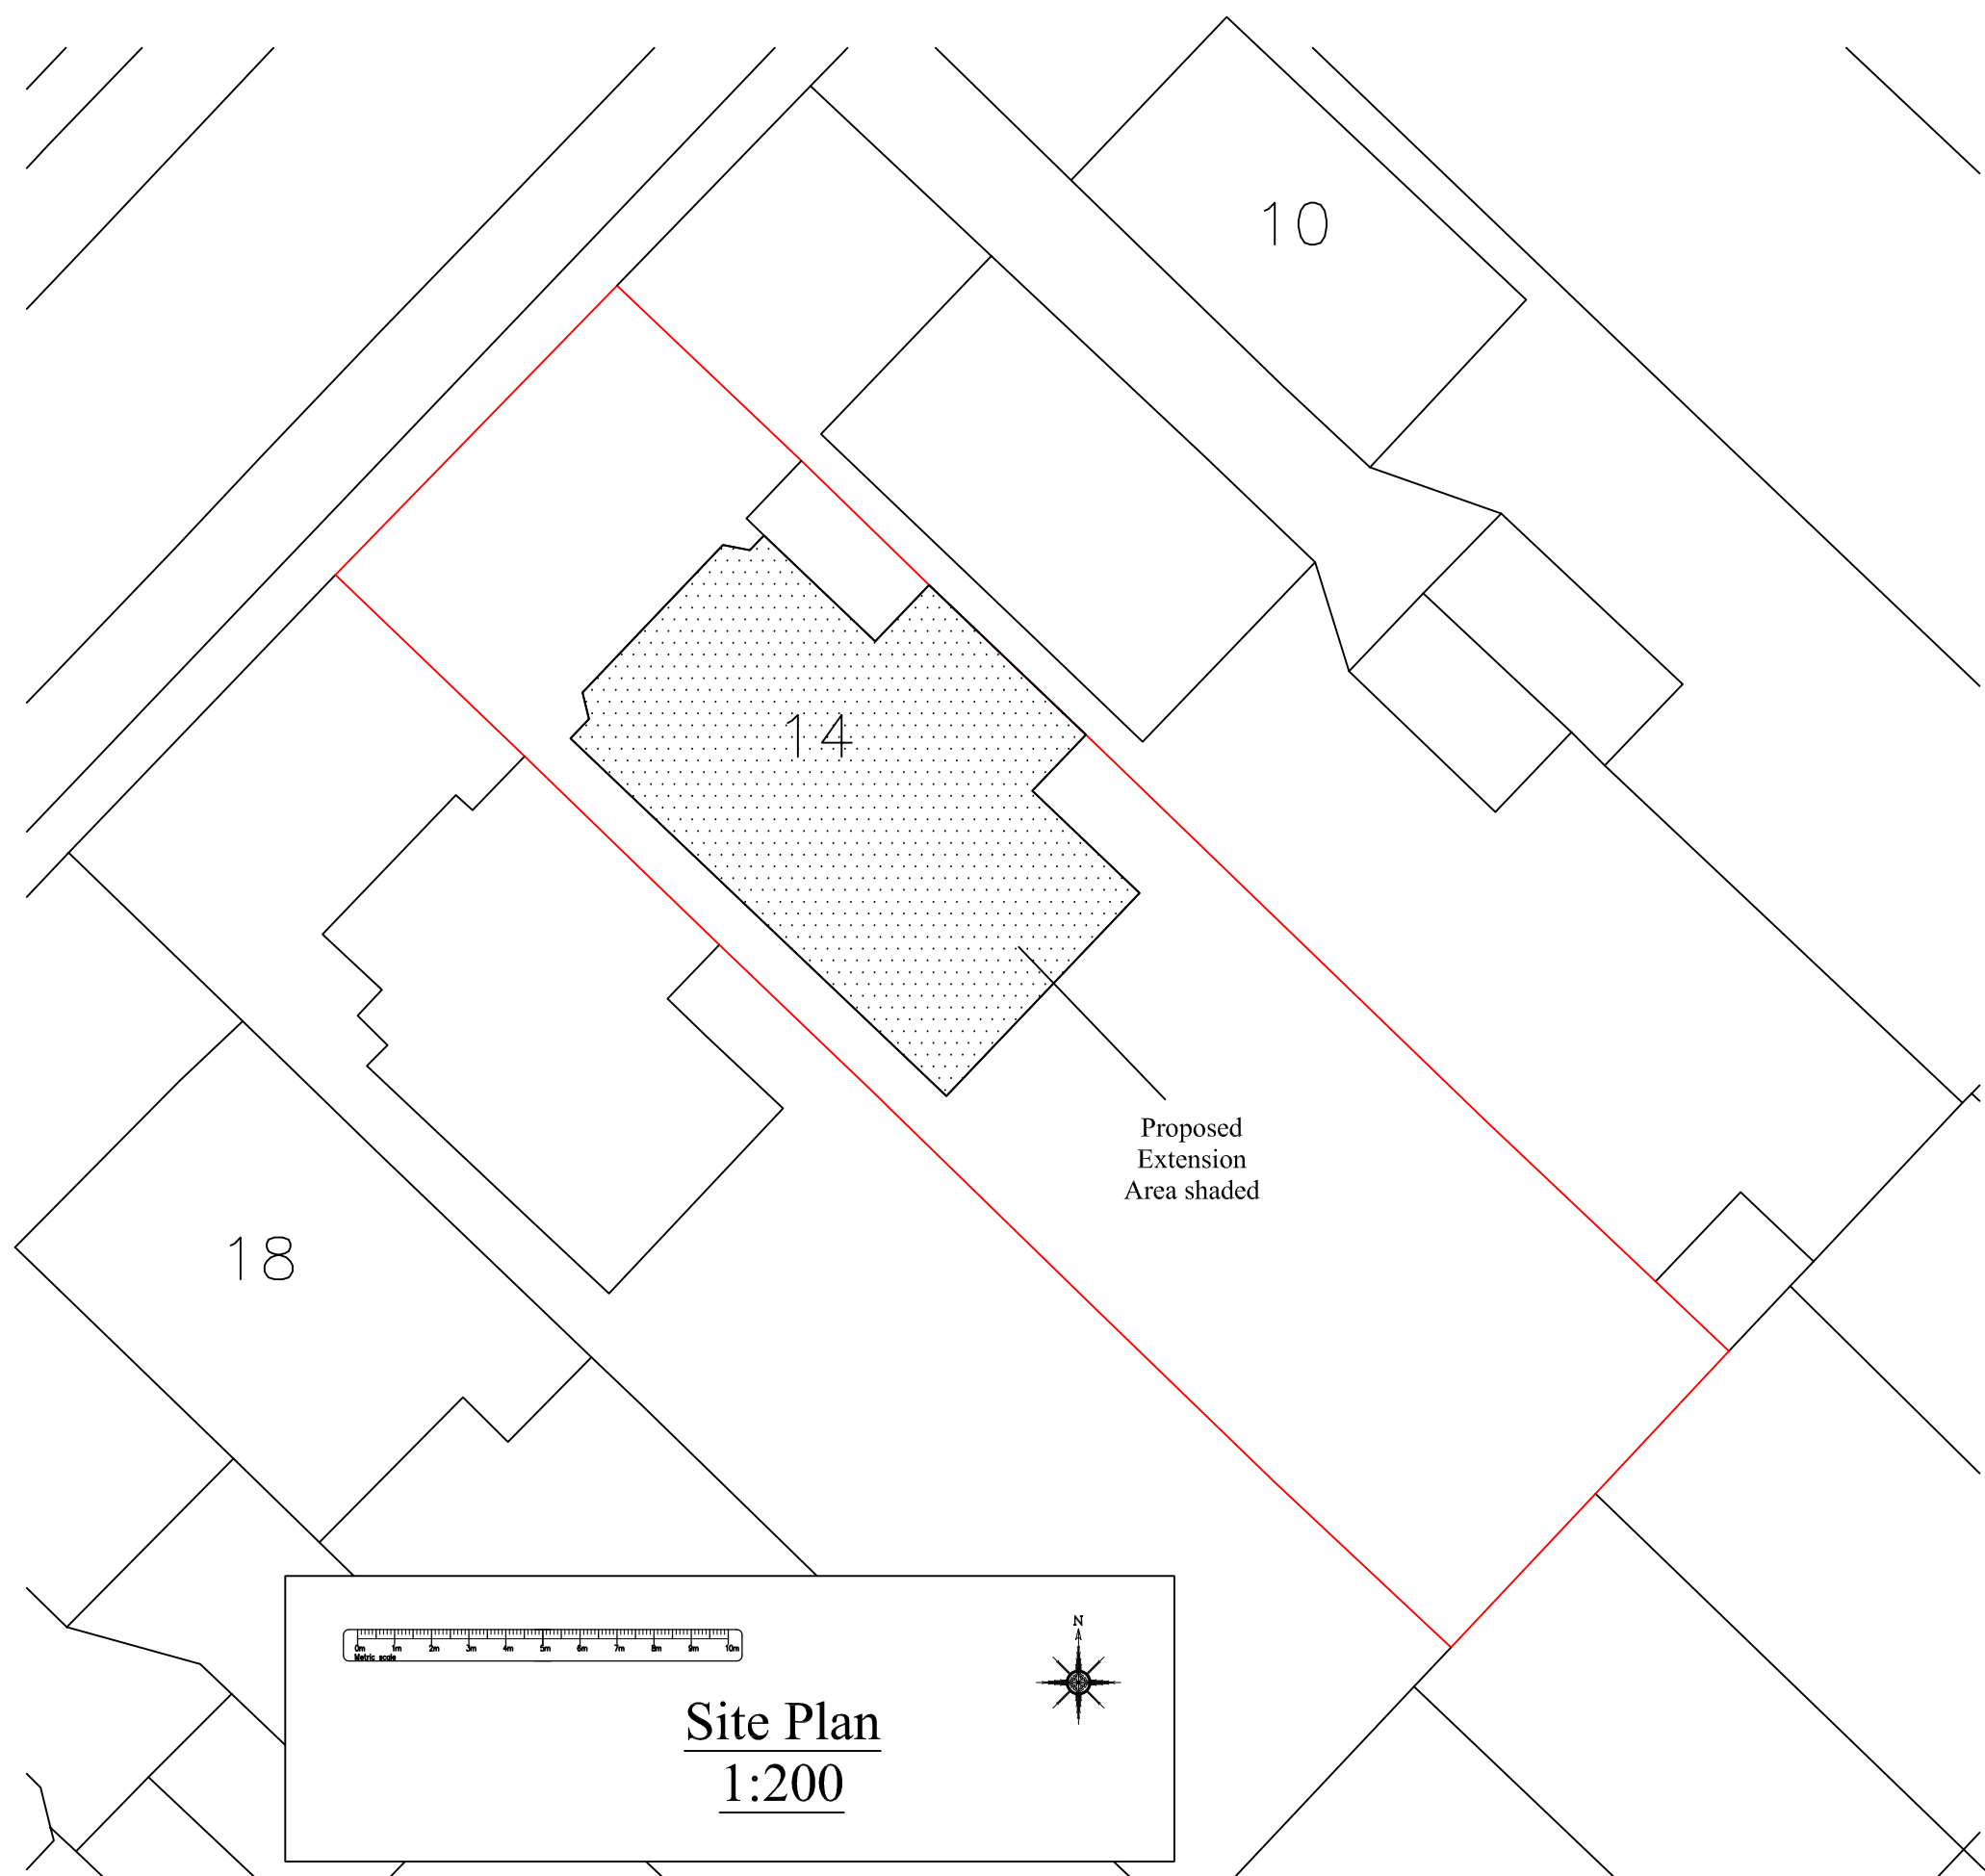
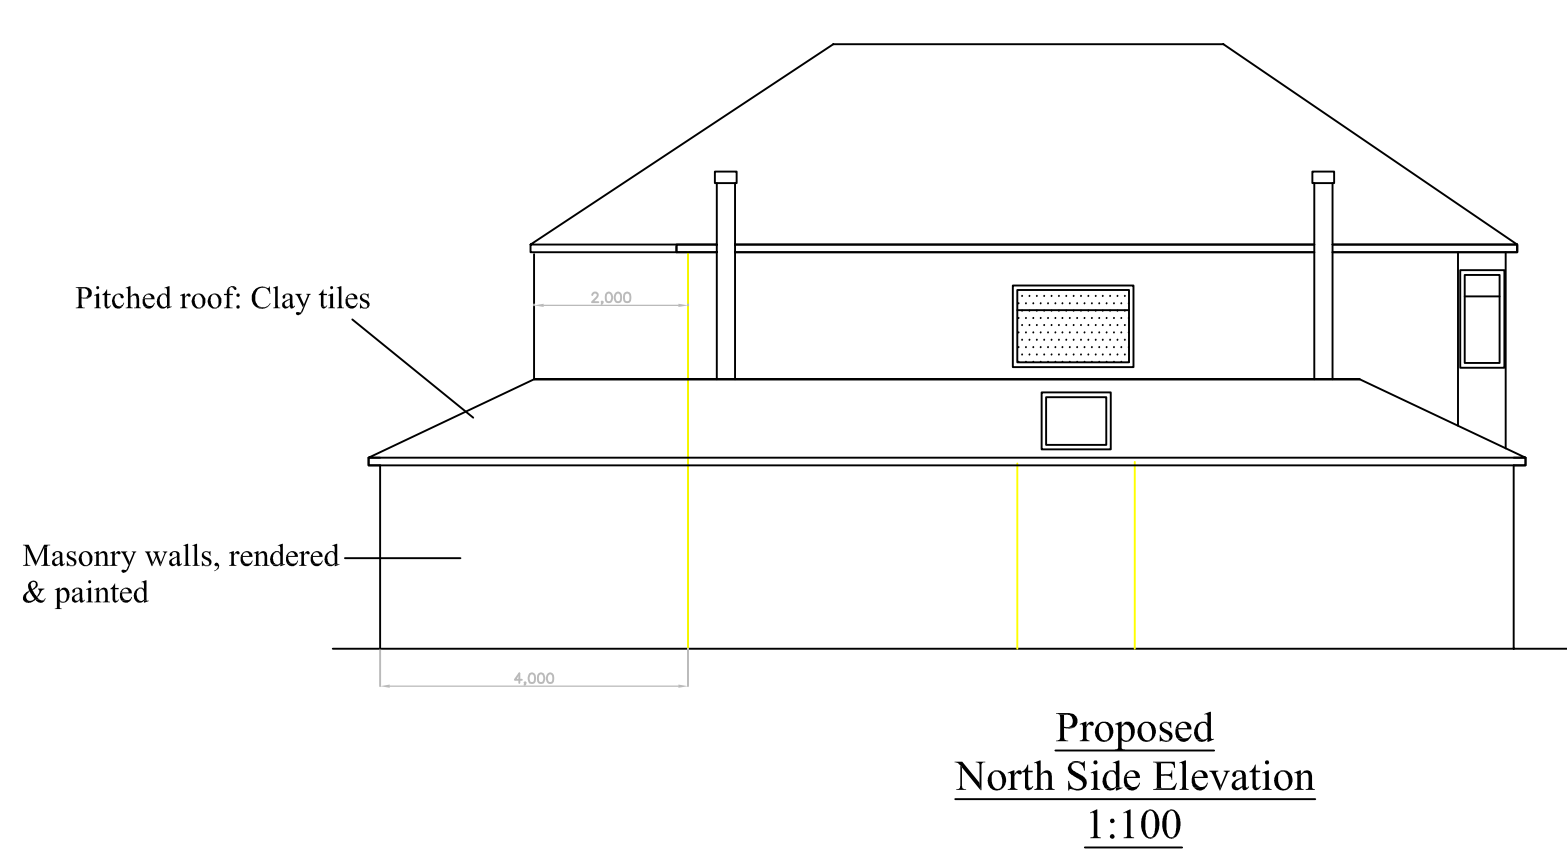
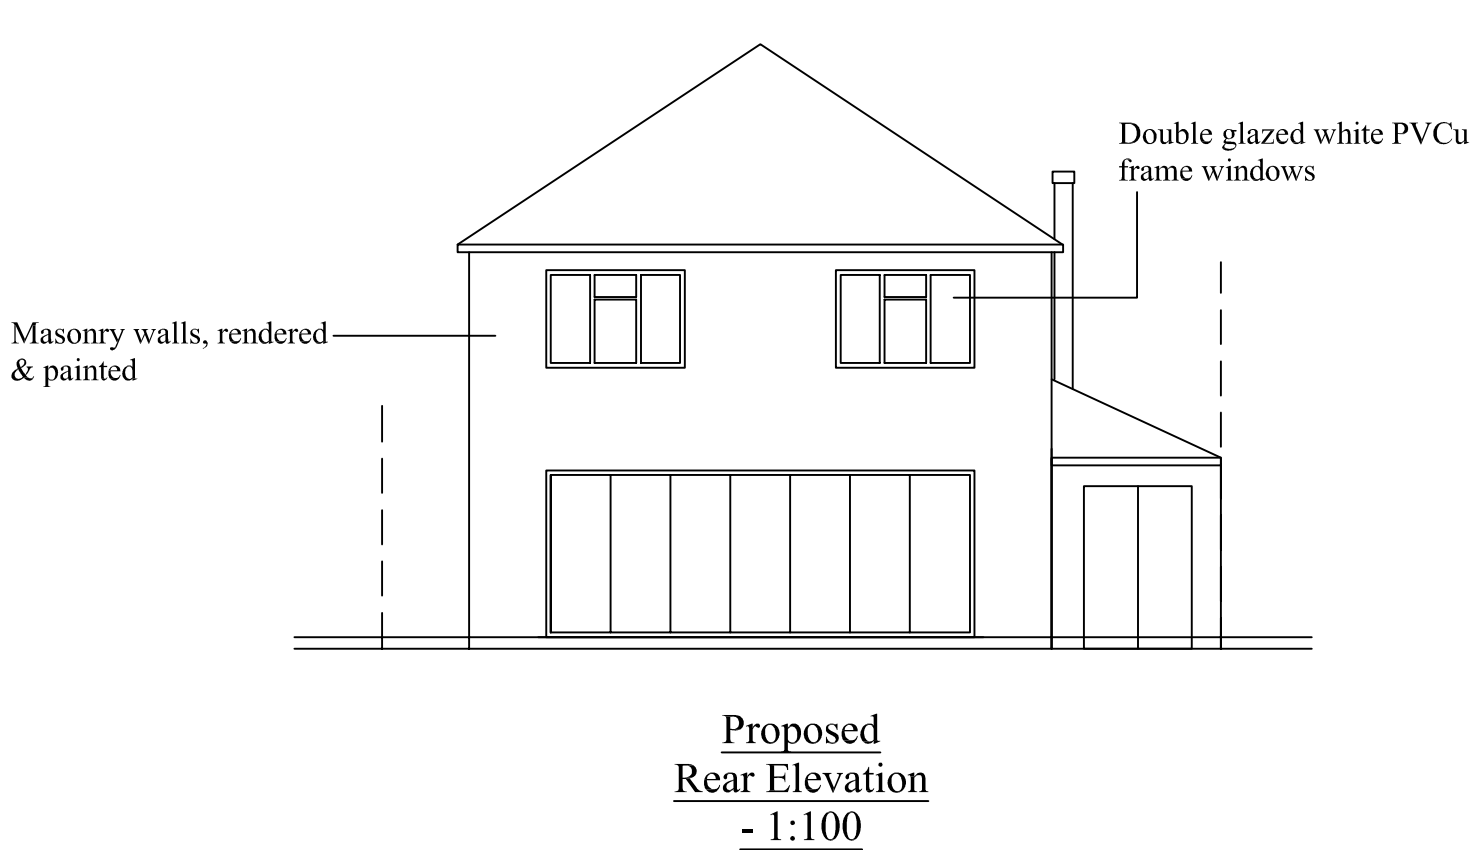
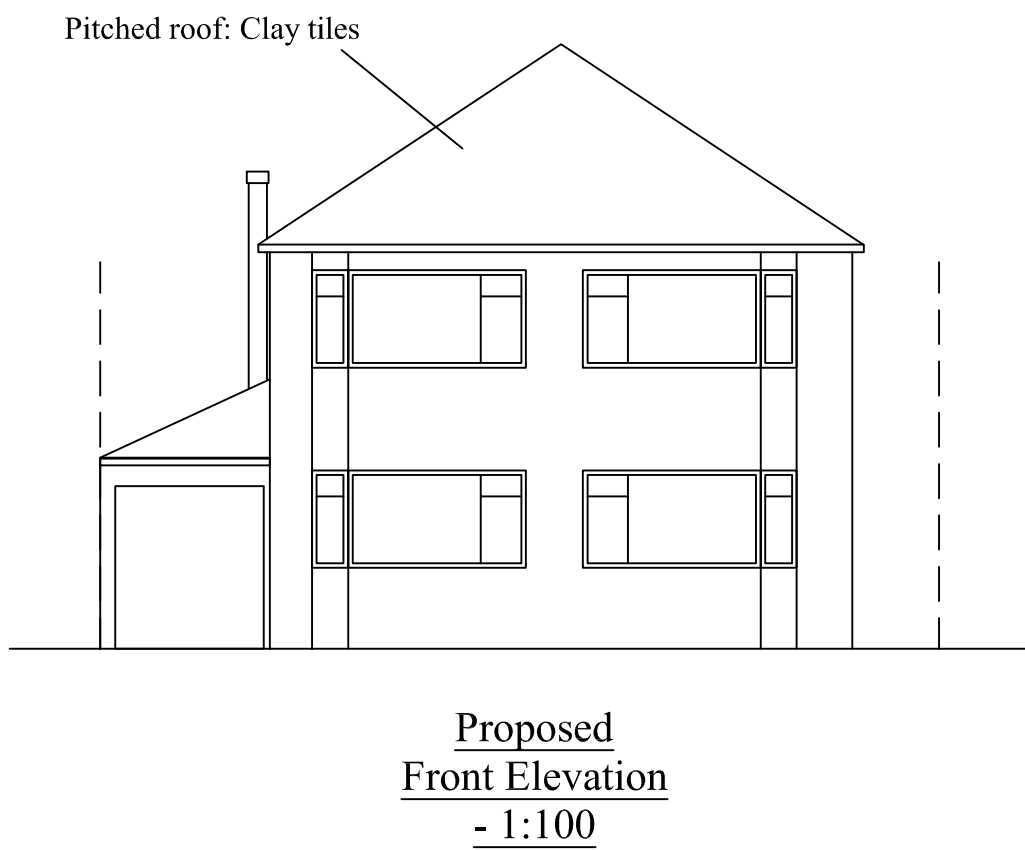
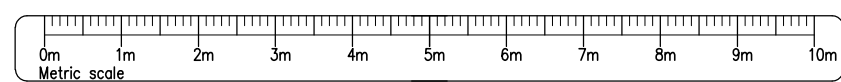
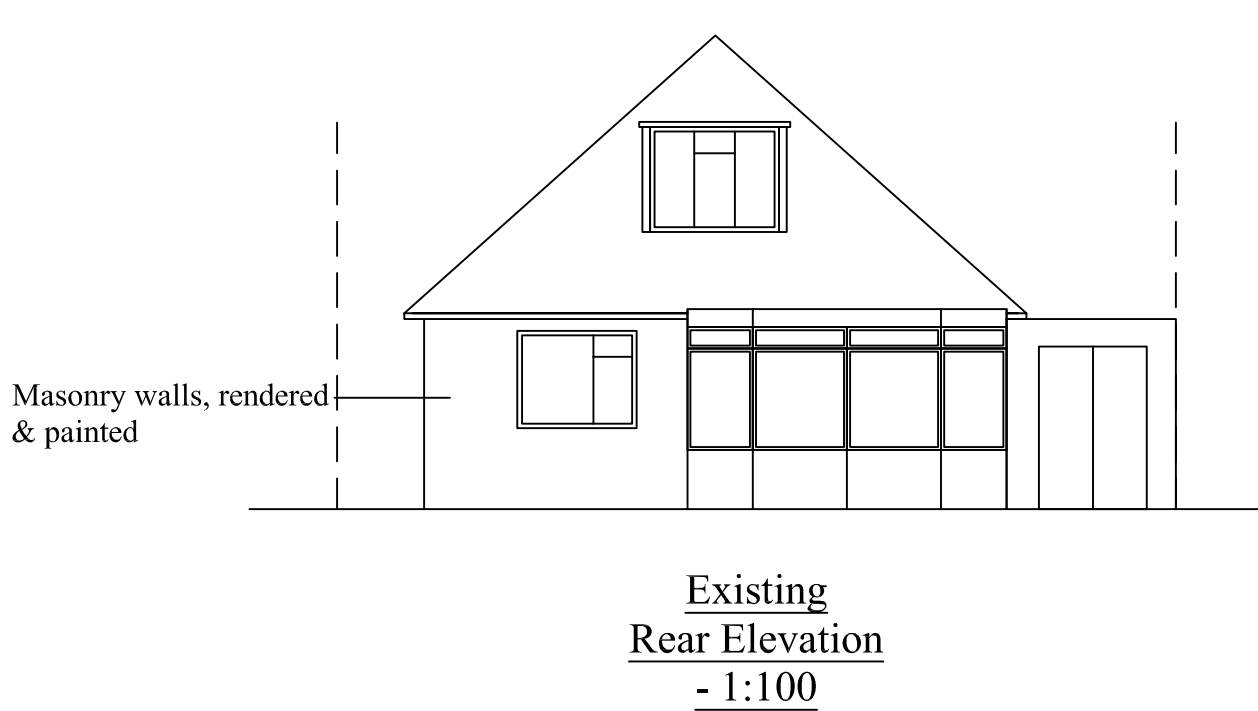


- NOTES
1. All dimensions must be checked on site and not scaled from this drawing.
 2. Drawing to be read in conjunction with all other relevant information.
 3. Discrepancies to be highlighted to SKM Planning & Design.

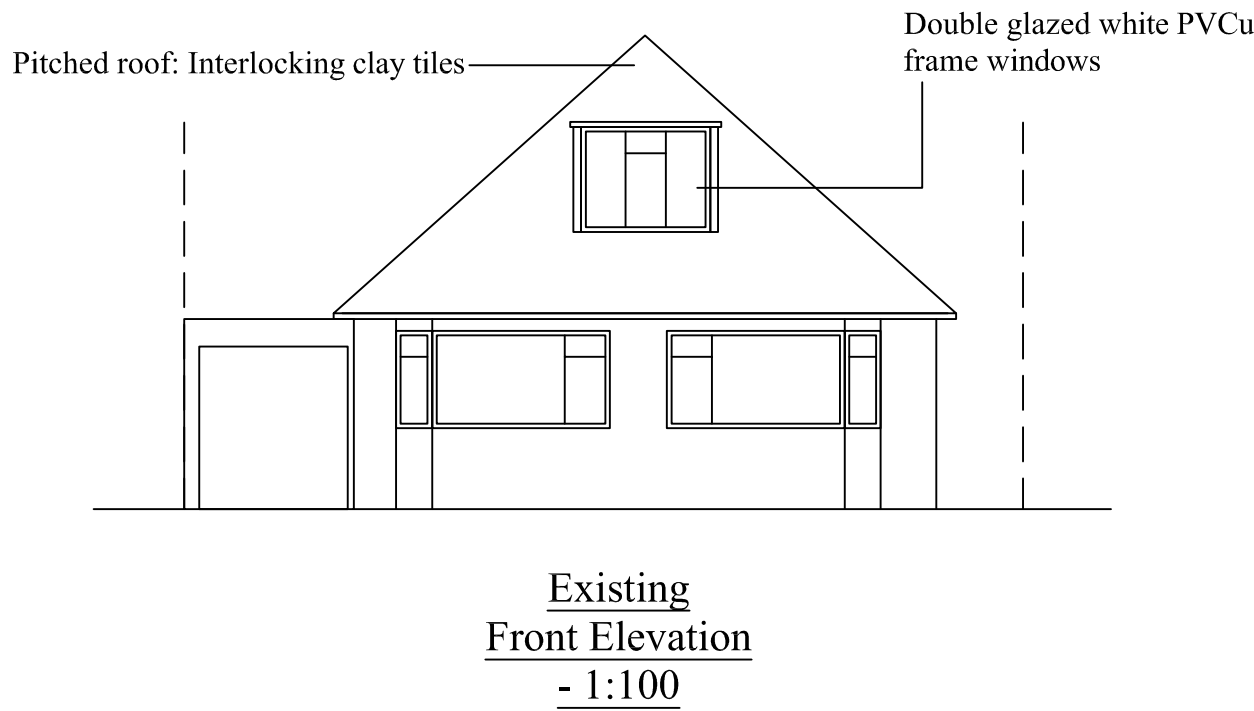

CLIENT: Mr B Wickenden			
ARCHITECT ENGINEER: SKM Planning & Design 52 Breakspear Road South, Uxbridge, UB10 8HE s_malhotra@hotmail.co.uk m: 07951 087174 www.skmpad.com t: 01895 624878			
SITE: 14 Whiteheath Avenue, Ruislip, HA4 7PS			
TITLE: Single Storey Rear & First Floor Extension			
SCALE AT A1: 1:50, 1:100, UNO	DATE: 03/01/20	DRAWN: SM	CHECKED: SM
PROJECT NO: 1752	DRAWING NO: SKMPD-P-14WA-001	REVISION: B	