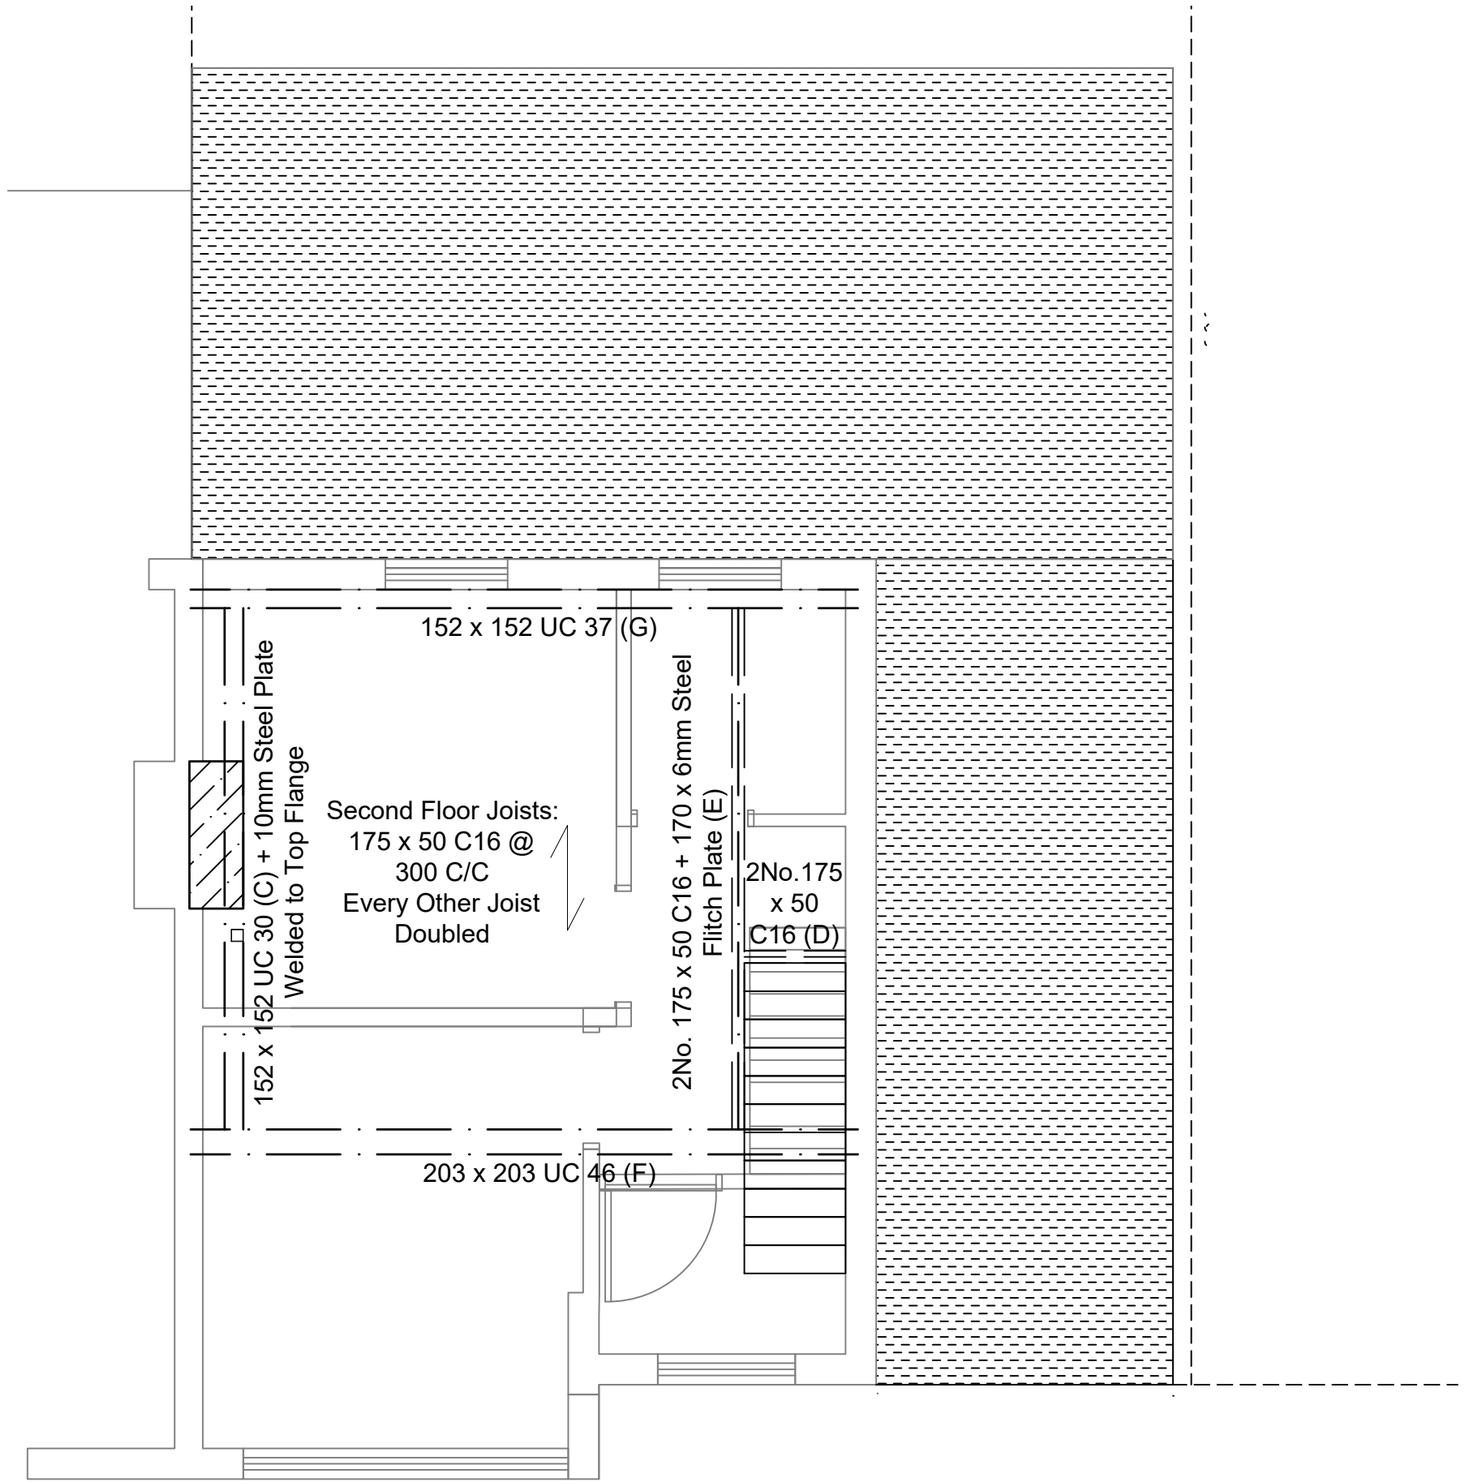

Rev	Date	Description	App

Title
First Floor Plan
(Structure Shown Over)

MAKE STRUCTURES
Consulting Design Engineers

20 Gallery Close, Northampton NN3 5NT
+44 (0) 794 1100 658
makestructures@gmail.com

Date 31/10/2021		Sheet No. 02 Rev
Eng. KL	Scale 1:50	
Job No. 210026		

Project
45 Bedford Avenue, Hayes UB4 0DR