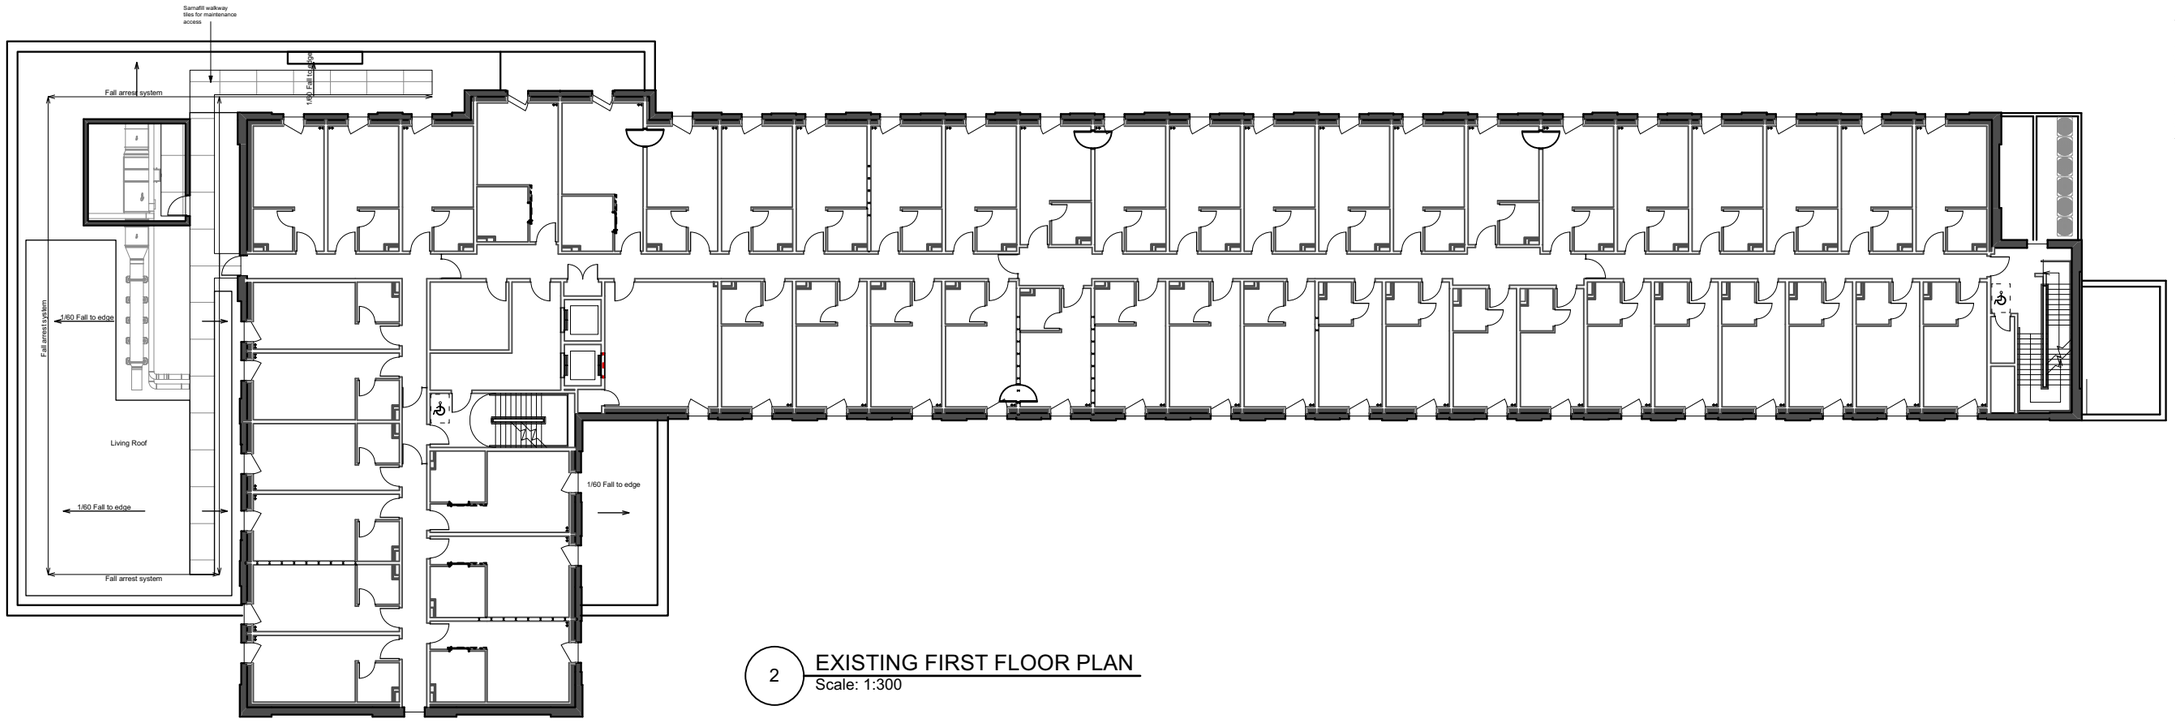

2 EXISTING FIRST FLOOR PLAN
Scale: 1:300

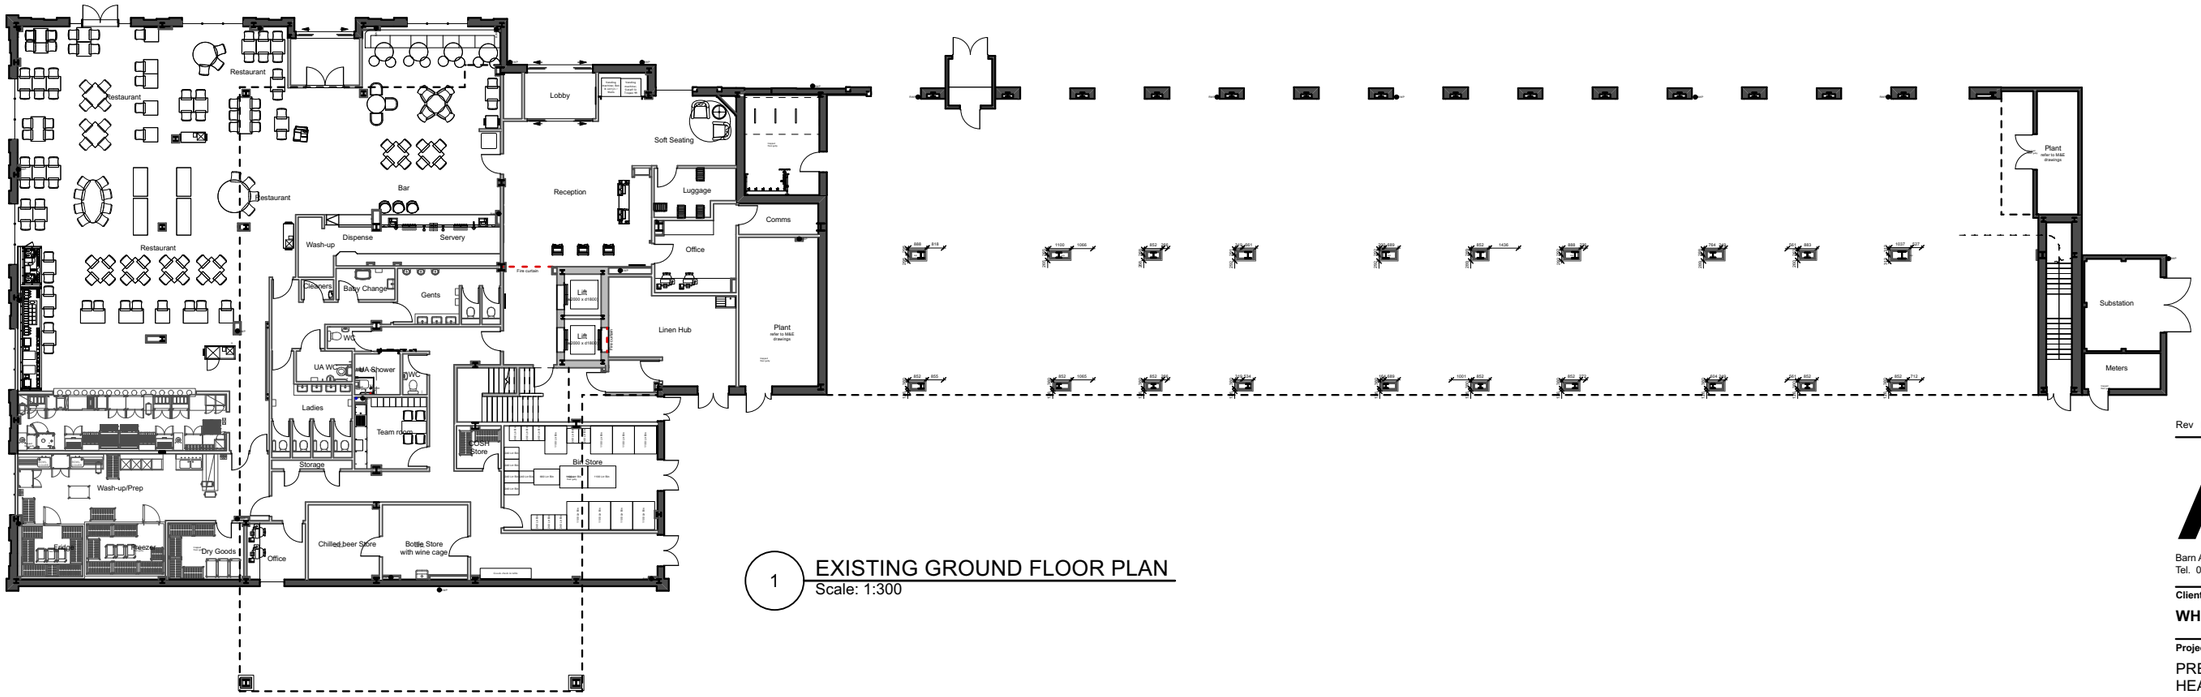

1 EXISTING GROUND FLOOR PLAN
Scale: 1:300

0 5 15 M

This drawing is the copyright of Axiom Architects. It is for planning application purposes only and may not be reproduced in whole or in part without permission. Drawings lodged for planning approval may be reproduced by the Planning Authority in accordance with the 'Copyright (Material Open to Public Inspection) (Marking of Copies of Plans and Drawings) Order 1990' and must carry the relevant copyright restriction note. Scaling from this drawing should only be carried out from a print at the scale and size specified within the title block. Responsibility for ensuring correct size reproduction remains with the reader.

Rev	Date	Description	By	Chk

AXIOM ARCHITECTS
Barn A Addlepool Business Centre Clyst St George Exeter EX3 0NR
Tel. 01392 368426 www.axiomarchitects.co.uk

Client
WHITBREAD GROUP PLC

Project
PREMIER INN LONDON HAYES
HEATHROW (HYDE PARK)
LONDON UB3 4AZ

Drawing
EXISTING FLOOR PLANS

Scale	Date	Drawn	Checked
1:300@A3	26/03/24	IB	PM

Drawing No. **Revision**
6270-PL- 101

Status
PLANNING