Rev.	Date	By	Chkd.	Appd.	Description
A	12.08.24	LH	CB	CB	Issued for planning

Ruislip Lido 1:5000 @ A1

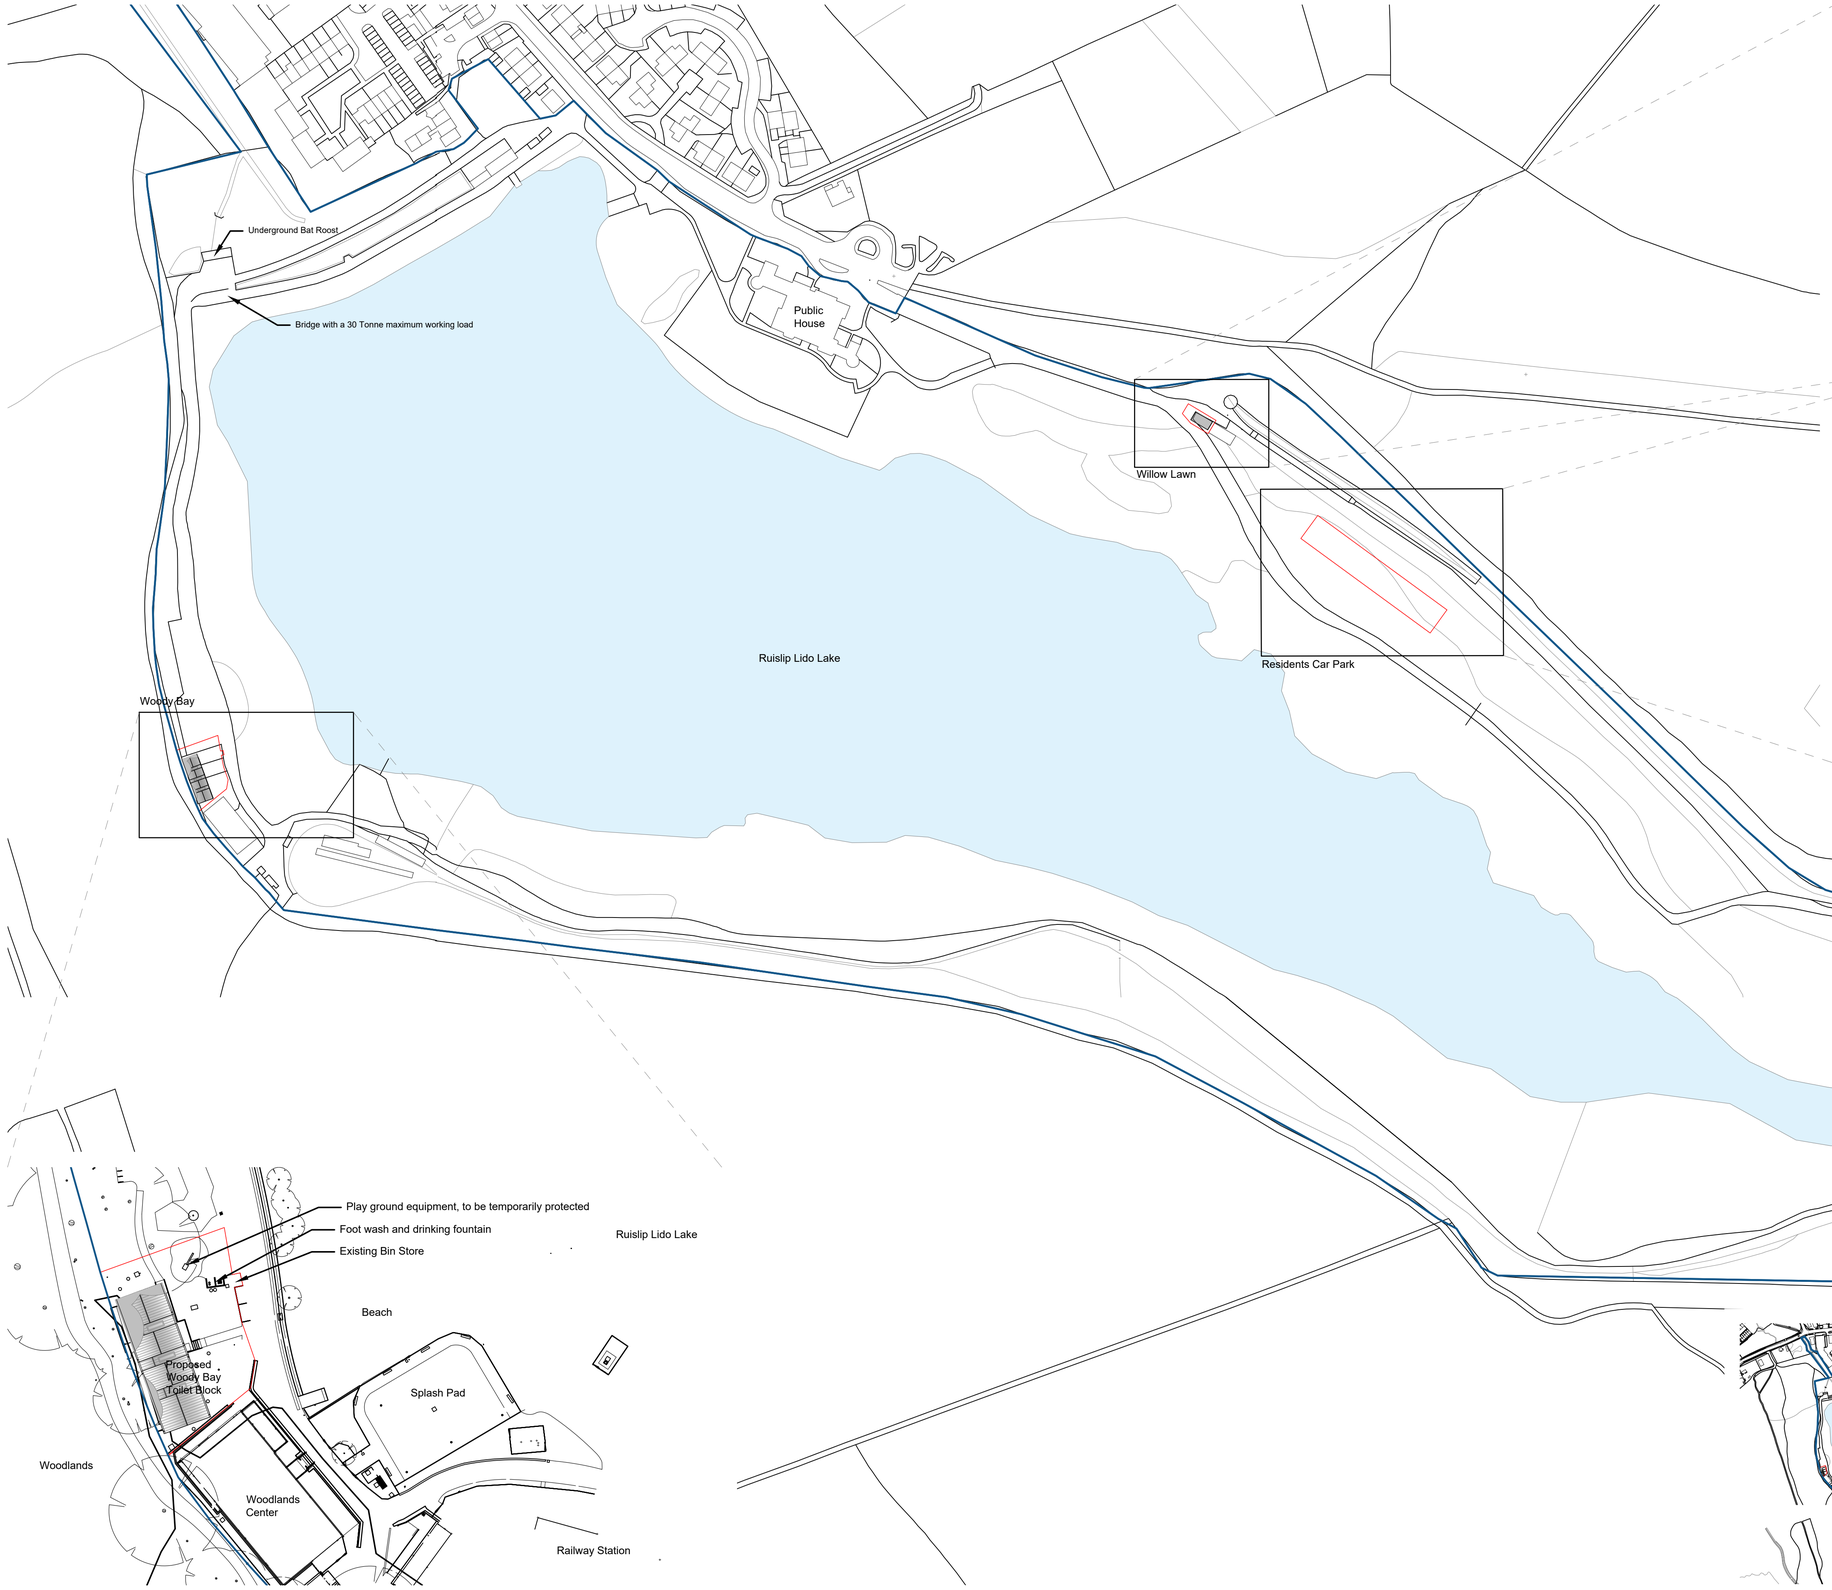

Willow Lawn
1:500 @ A1

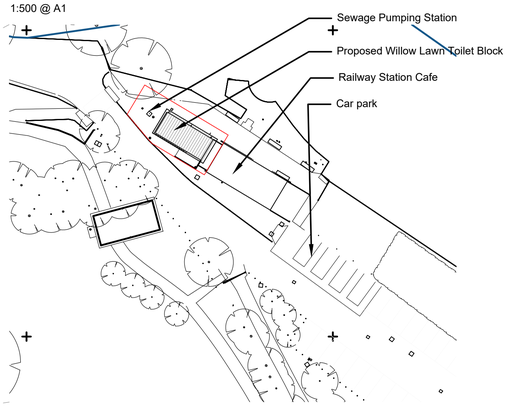

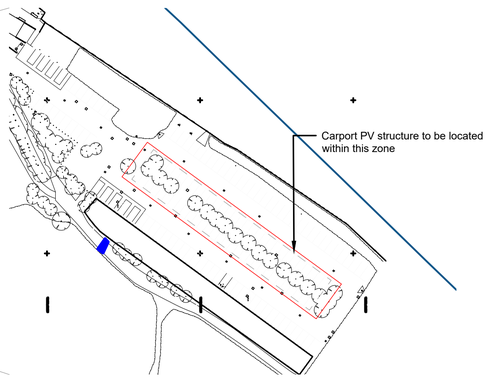

Woody Bay
1:500 @ A1

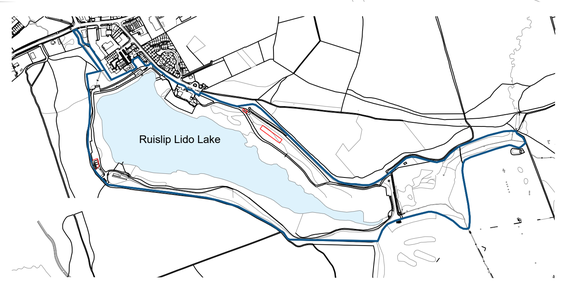

Ruislip Liso 1:10000 @ A1

Site Boundary Key

- Site Boundaries
- Property Boundary

0 50m 100m

Stanmore Studio LLP
Studio 8, 2 Cliff Road Studios
Cliff Road, London NW1 9AN

tel: +44 (0)20 7267 7626
info@stanmorestudio.com
www.stanmorestudio.com

Client:
Hillingdon Council

Job Title:
Ruislip Lido

Drawing Title:
Woody Bay Proposed GF Plan

Job/Drwg No./Rev.			
1326	P1002	A	

Drawn:	Checked:	APPR:	Date:
LH	CB	CB	21.06.24

Drawing status: Planning
Do not scale from this drawing. Check all dimensions on site before working.

Scale@A1
1:1500@A1