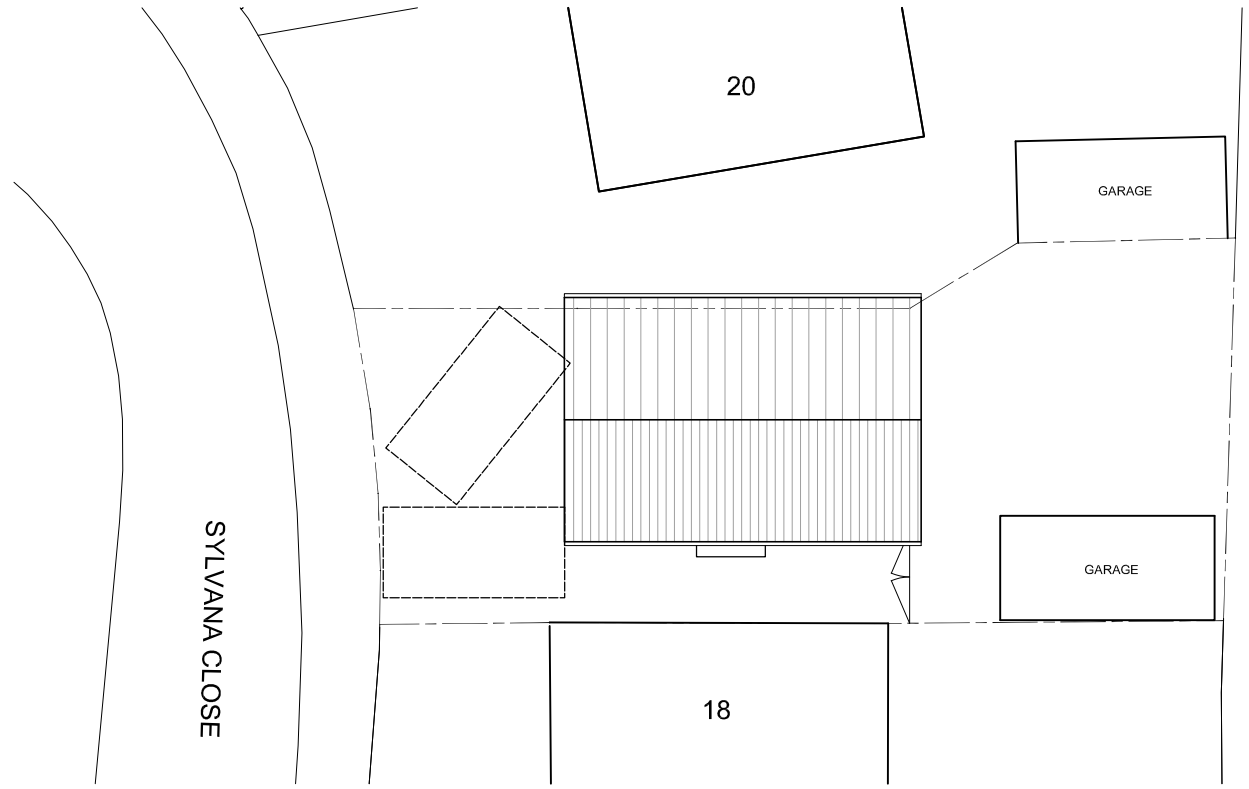

EXISTING SITE PLAN

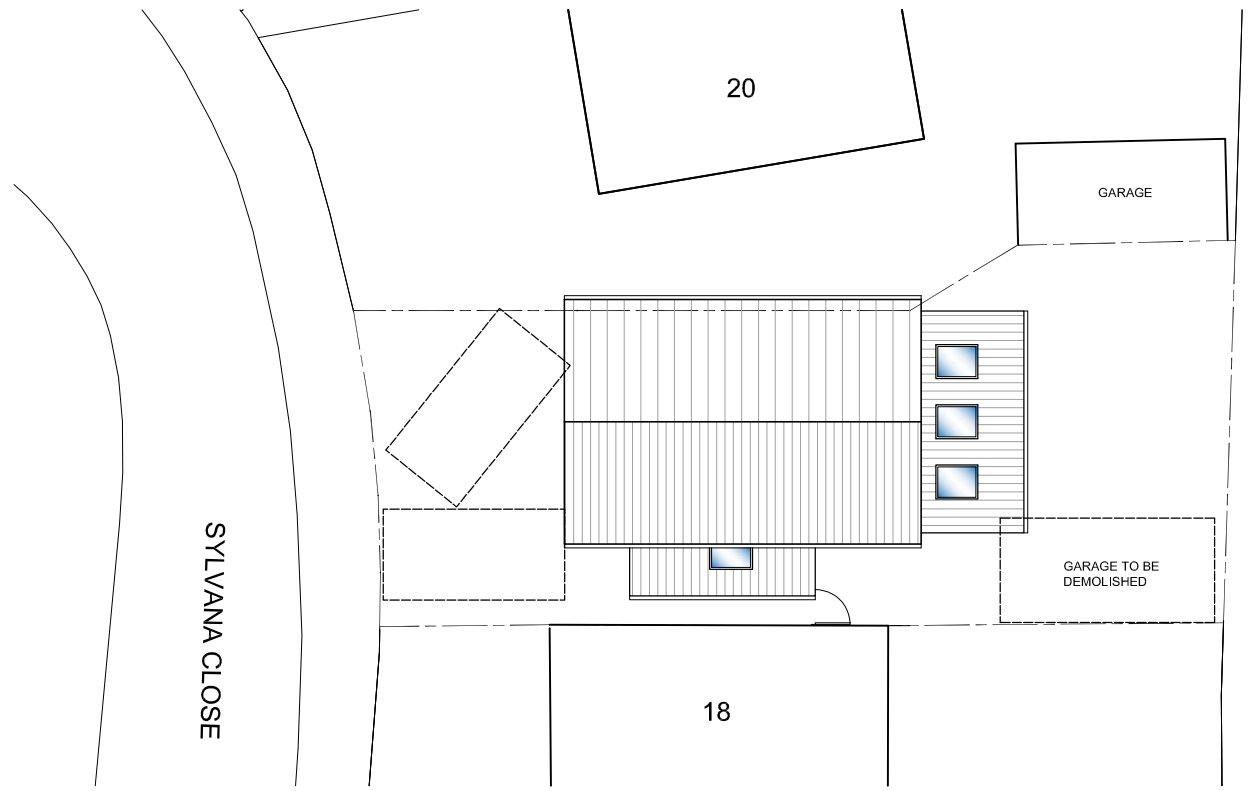

PROPOSED SITE PLAN

N

2 1 0 Metres 4 6

Scale 1:200

AMENDMENTS	DATE	REV.

Dimensions, areas and levels where given are only approximate and subject to site survey.
All dimensions are to be checked on site. Figured dimensions only are to be taken from this drawing.
This drawing is to be read in conjunction with all relevant consultants and/or specialists drawings/documents and any discrepancies or variations are to be notified to the architect before the affected work commences. This drawing is copyright and remains the property of the Architects.

bernard murray design
chartered architect
WWW.BMURRAYDESIGN.CO.UK
13 MERRYFIELDS, UXBRIDGE, MIDDLESEX UB82BT
TEL: 07958 471714 EMAIL: BMURRAYDESIGN@YAHOO.CO.UK

PROJECT
19 SYLVANA CLOSE
UXBRIDGE
UB10 0BH

CLIENT
IAN WILSON

DRAWING
EXISTING AND PROPOSED SITE PLAN

SCALE	1:200 @ A3	DRAWING NUMBER	REV.
DATE	OCT 2024	1216-11	
DRAWN	BM		