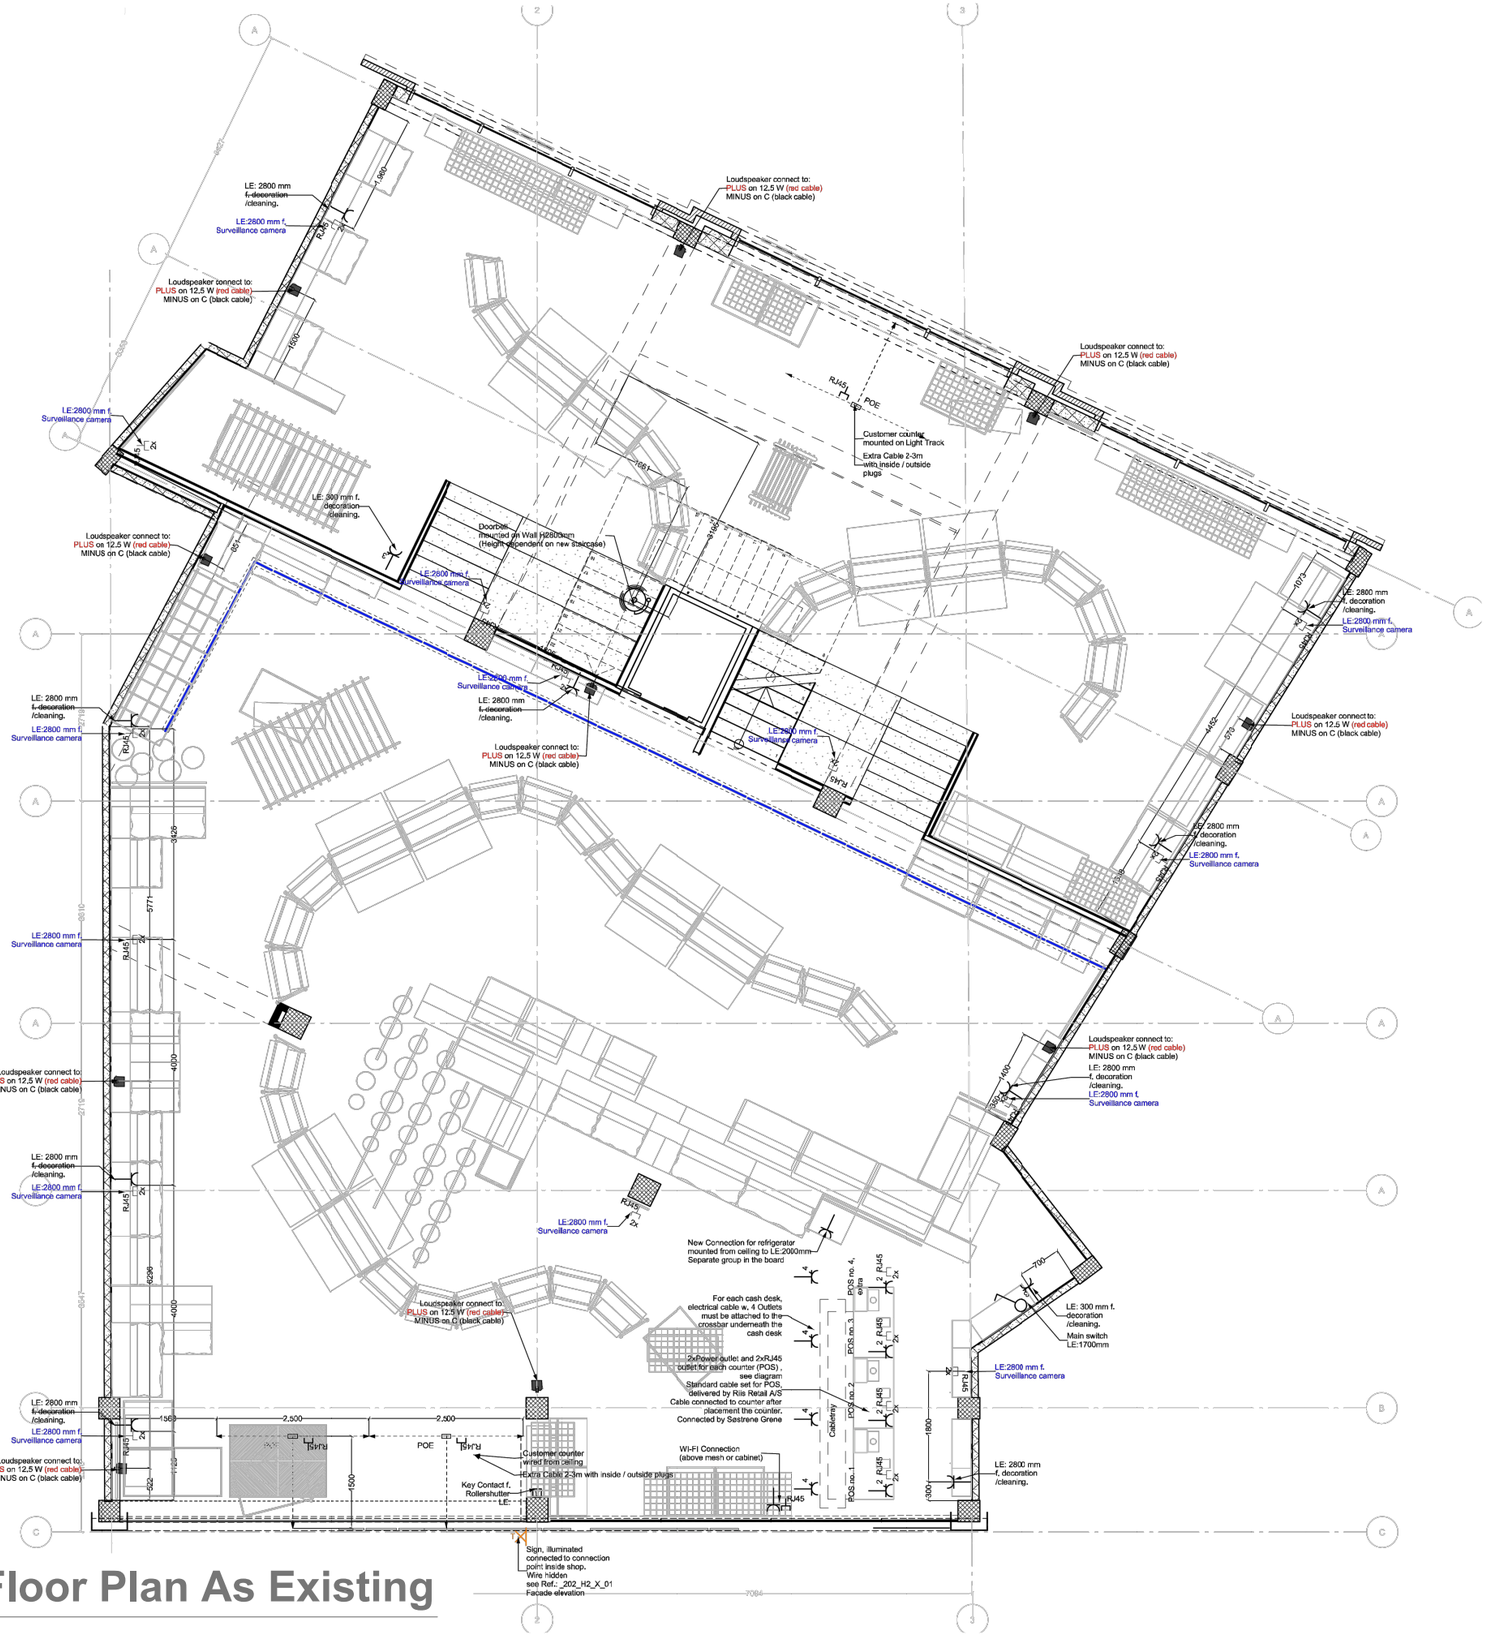

Ground Floor Plan As Existing

Scale 1:100@A3

ISSUED FOR PLANNING

REVISION	DATE	DRAWN	CHECKED	DESCRIPTION

CLIENT: JOHNSTON SHOPFITTERS		SCALE: 1:100@A3	DATE: OCT 2024
PROJECT: UNIT 240, THE CHIMES SHOPPING CENTRE, UXBRIDGE		DRAWN: ML	CHECKED:
DRAWING TITLE: GROUND FLOOR PLAN AS EXISTING		JOB NUMBER: 260502	DRAWING NO.: 102 / REVISION:

TIMEARCHITECTS

Creative Conservation - Inspiring Design. Time Architects 226-228 Holme Lane, Sheffield, S64JZ
Registered Company Number in England and Wales: 8033383, Director: Michael Leigh
W. www.timearchitects.co.uk **E**. info@timearchitects.co.uk **T**. 0114 430 0114
© all rights reserved, report all discrepancies, do not scale from drawing, check dimensions on site