WESLEY ROAD.

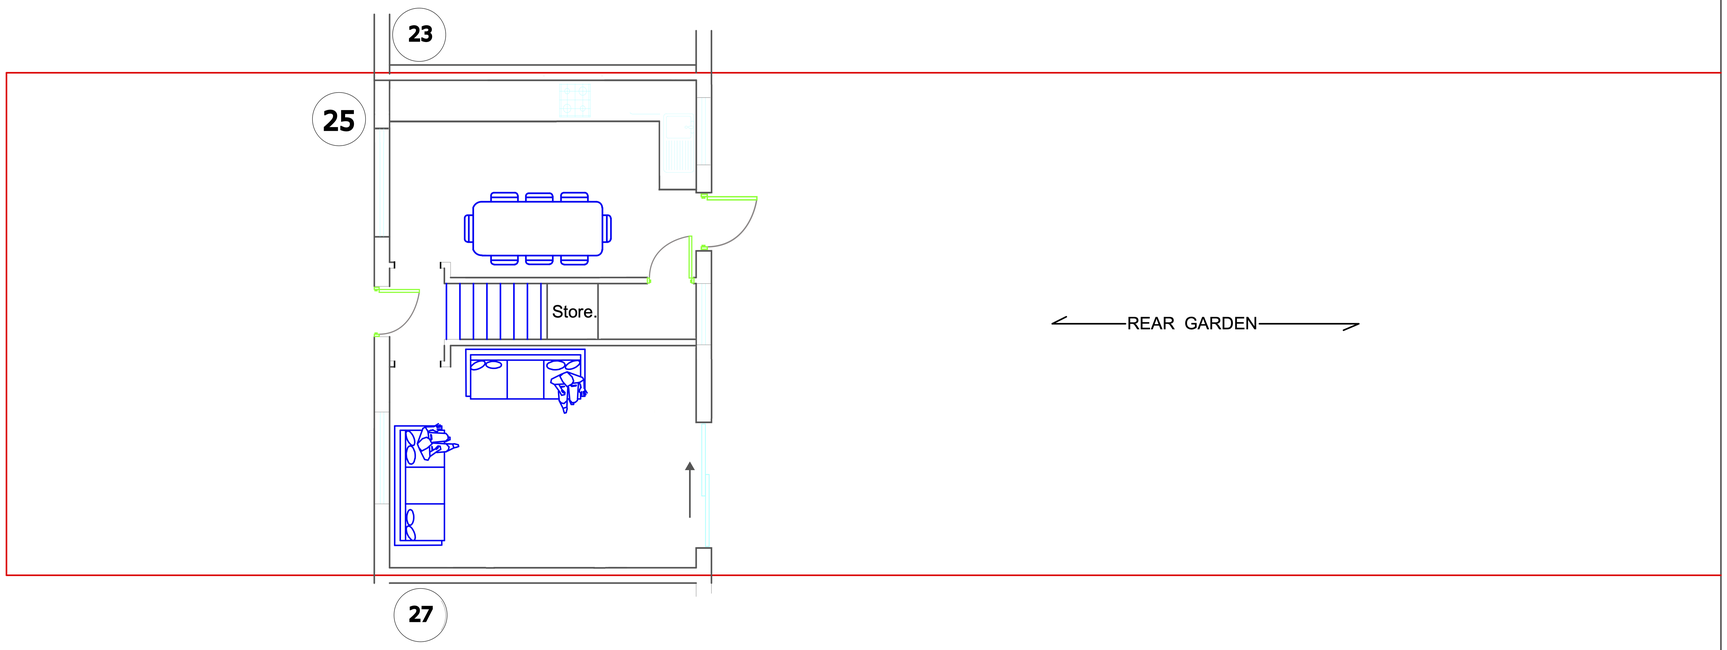

EXISTING GROUND FLOOR. SCALE 1 : 100.

WESLEY ROAD.

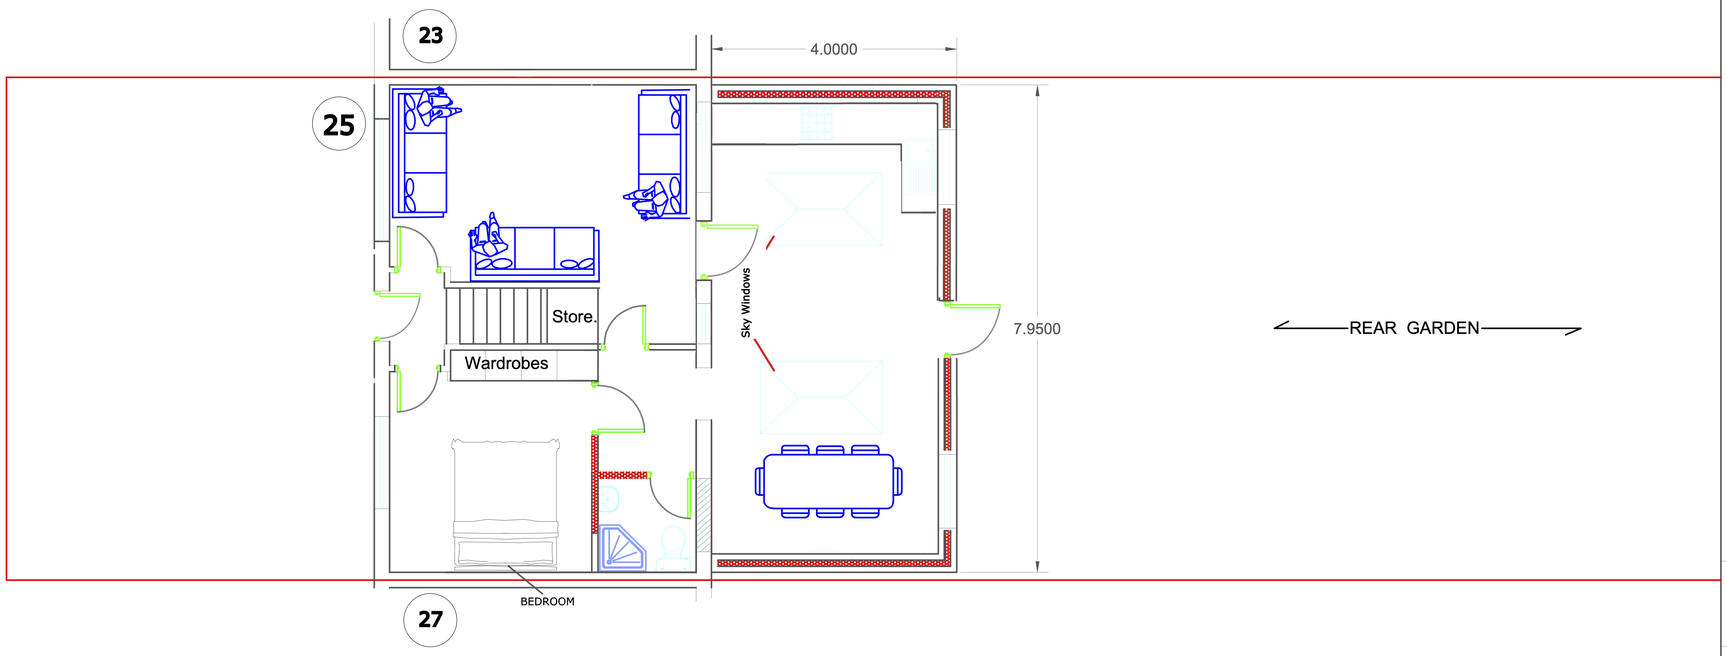

PROPOSED GROUND FLOOR. SCALE 1 : 100.

NOTES:

0 1 2 3 4 5

SCALE BAR 1: 100. @ A3

SINGLE STOREY REAR EXTENSION.

25 WESLEY ROAD HAYES
MIDDLESEX
UB3 2DR

SCALE 1: 100. | **DRAWING NO. 2H**