



Note: This Drawing is for planning purpose and should not be used for construction.
All dimensions should be confirmed on site and any deviation should be reported back to designer.

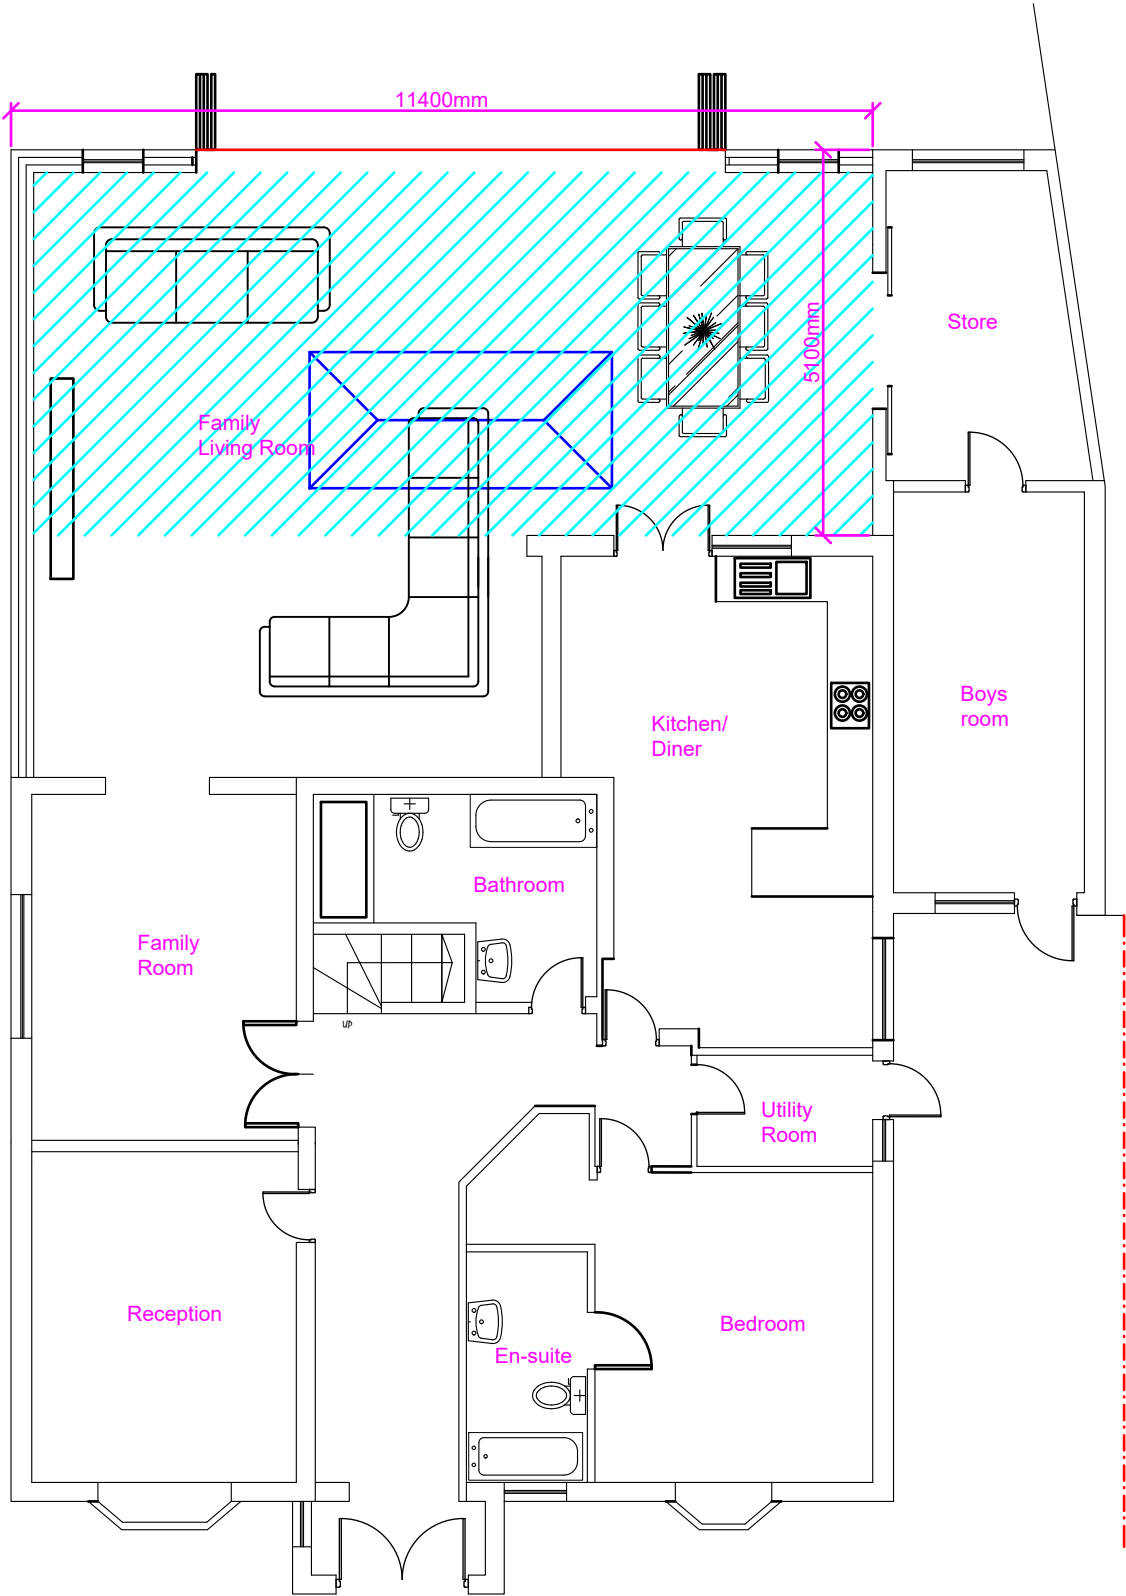

Proposed Ground Floor

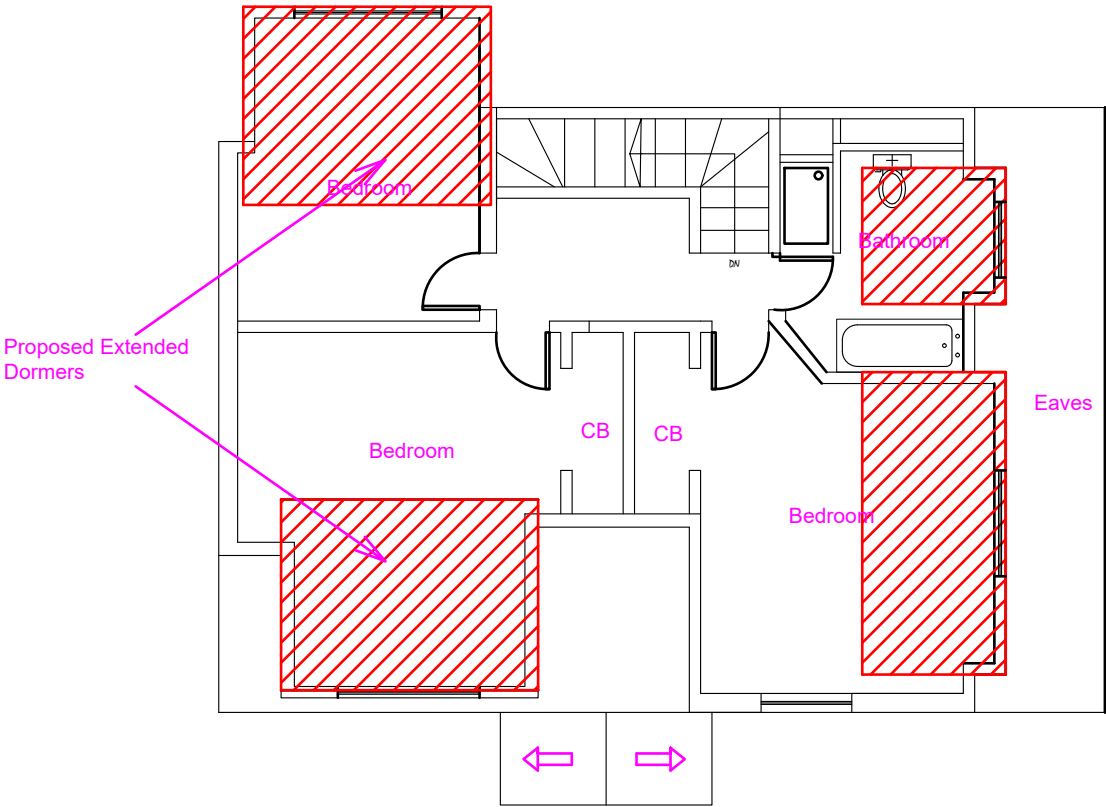

Proposed First Floor

Proposed Development:

Single Storey Rear And First Floor Ext

Site Address:

52 Micawber Avenue
Uxbridge
UB8 3NZ

Revisions:

Rev	Date	Description
A	02/11/2020	
B	07/12/2020	Added Dormer Windows

Drawing Description:

Proposed Floor Layout

Drawing No:

ART/2020/FF52MA/PL Rev B

Scale: 1:100
Paper Size: A3
Sheet No: 2 of 6



ART CONSULTANTS (UK) LTD
113 LONG LANE
STANWELL
TW19 7AL
M:07960071377
E: ARTCONSULTANTSUK@GMAIL.COM