



Note: This Drawing is for planning purpose and should not be used for construction.
All dimensions should be confirmed on site and any deviation should be reported back to designer.

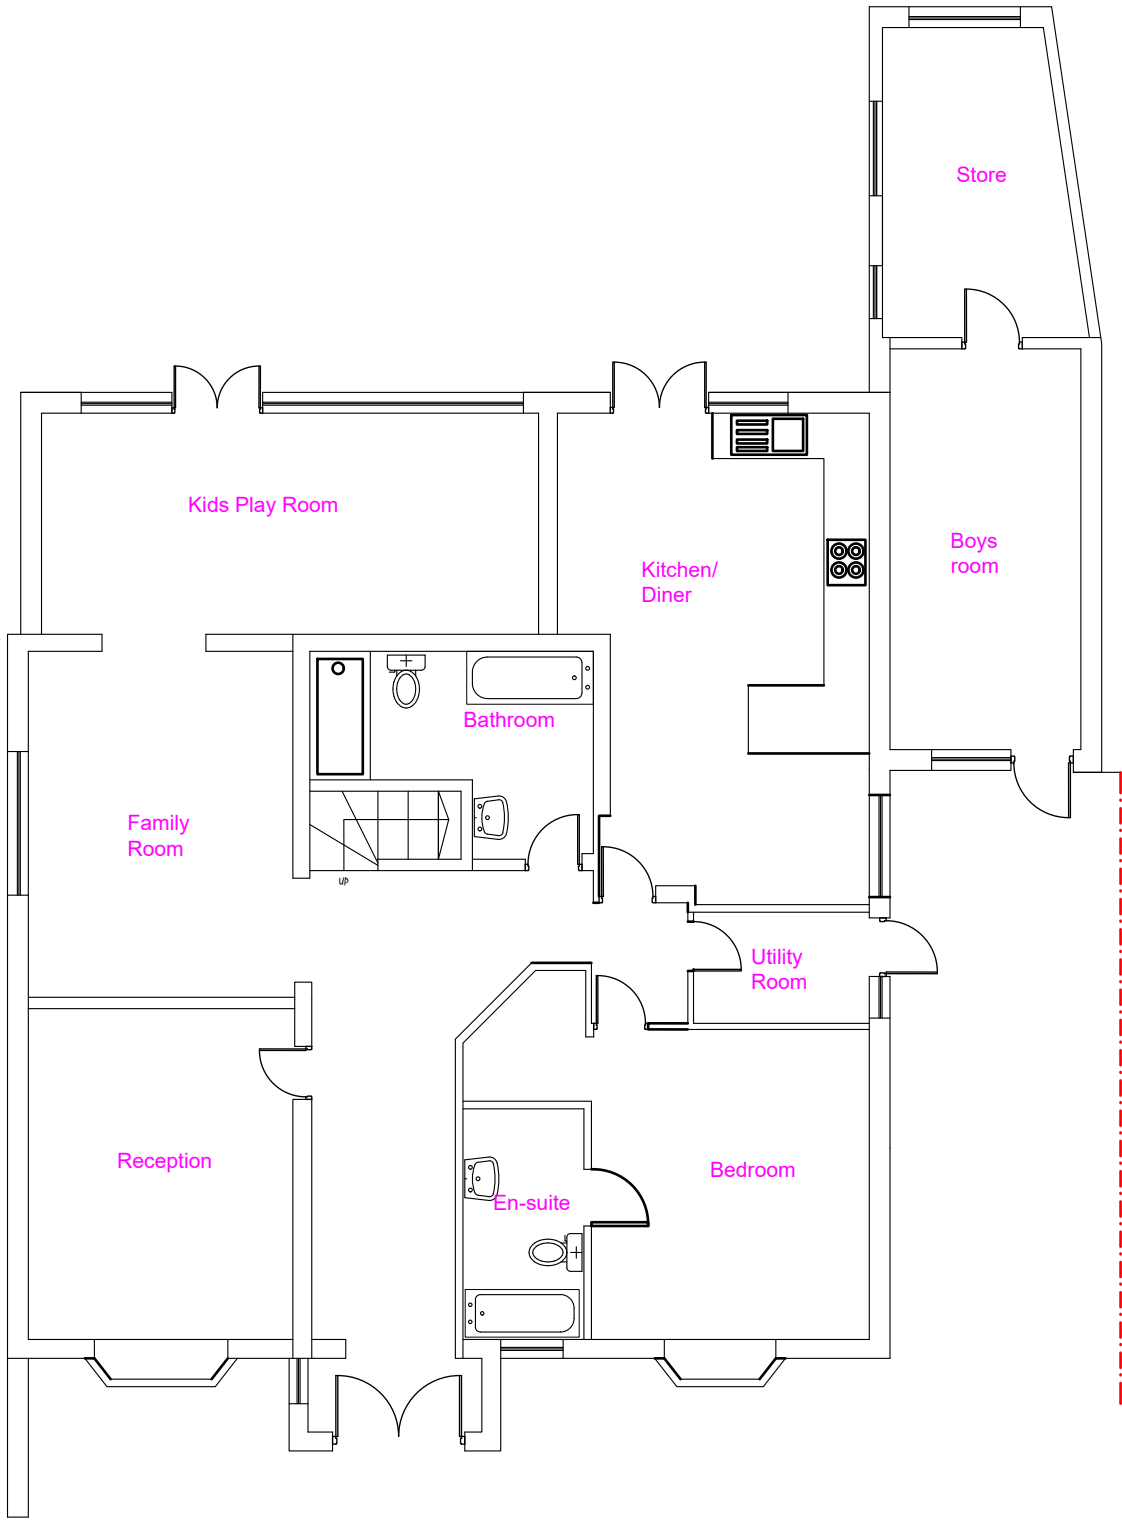

Existing Ground Floor

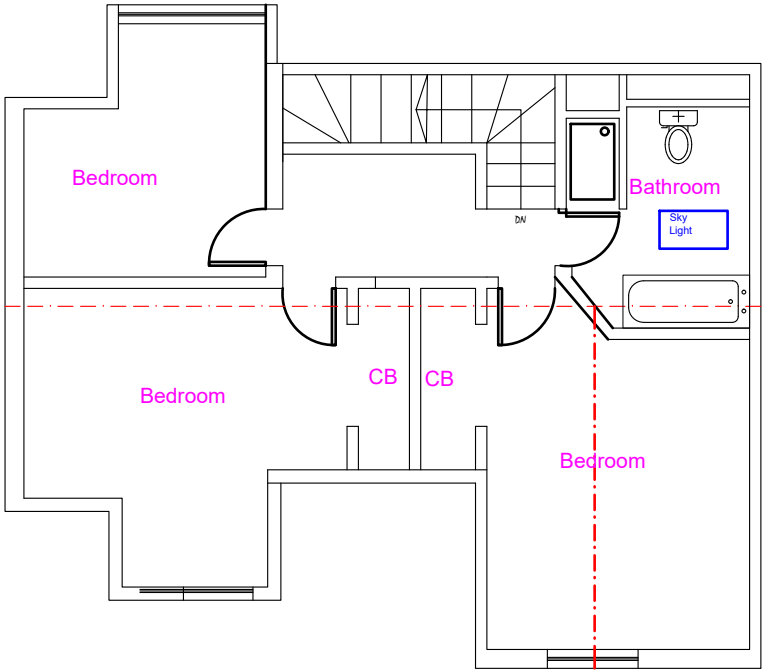

Existing First Floor

<u>Proposed Development:</u> Single Storey Rear Extension	<u>Site Address:</u> 52 Micawber Avenue Uxbridge UB8 3NZ	<u>Revisions:</u> <table><tr><th>Rev</th><th>Date</th><th>Description</th></tr><tr><td>A</td><td>25/01/2021</td><td></td></tr><tr><td></td><td></td><td></td></tr><tr><td></td><td></td><td></td></tr><tr><td></td><td></td><td></td></tr><tr><td></td><td></td><td></td></tr></table>	Rev	Date	Description	A	25/01/2021														<u>Drawing Description:</u> Existing Floor Layout <u>Drawing No:</u> ART/2021/RE52MA/EL	Scale: 1:100 Paper Size: A3 Sheet No: 1 of 6 	ART CONSULTANTS (UK) LTD 113 LONG LANE STANWELL TW19 7AL M:07960071377 E: ARTCONSULTANTSUK@GMAIL.COM
Rev	Date	Description																					
A	25/01/2021																						