



Land at Benbow Way, Uxbridge UB8 2EY

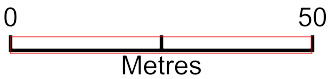

Plan Produced for: Becker Design & Partners
Date Produced: 05/08/26
Plan Reference Number: 2627 PRP1.0 location
Scale: 1:1250 @ A4

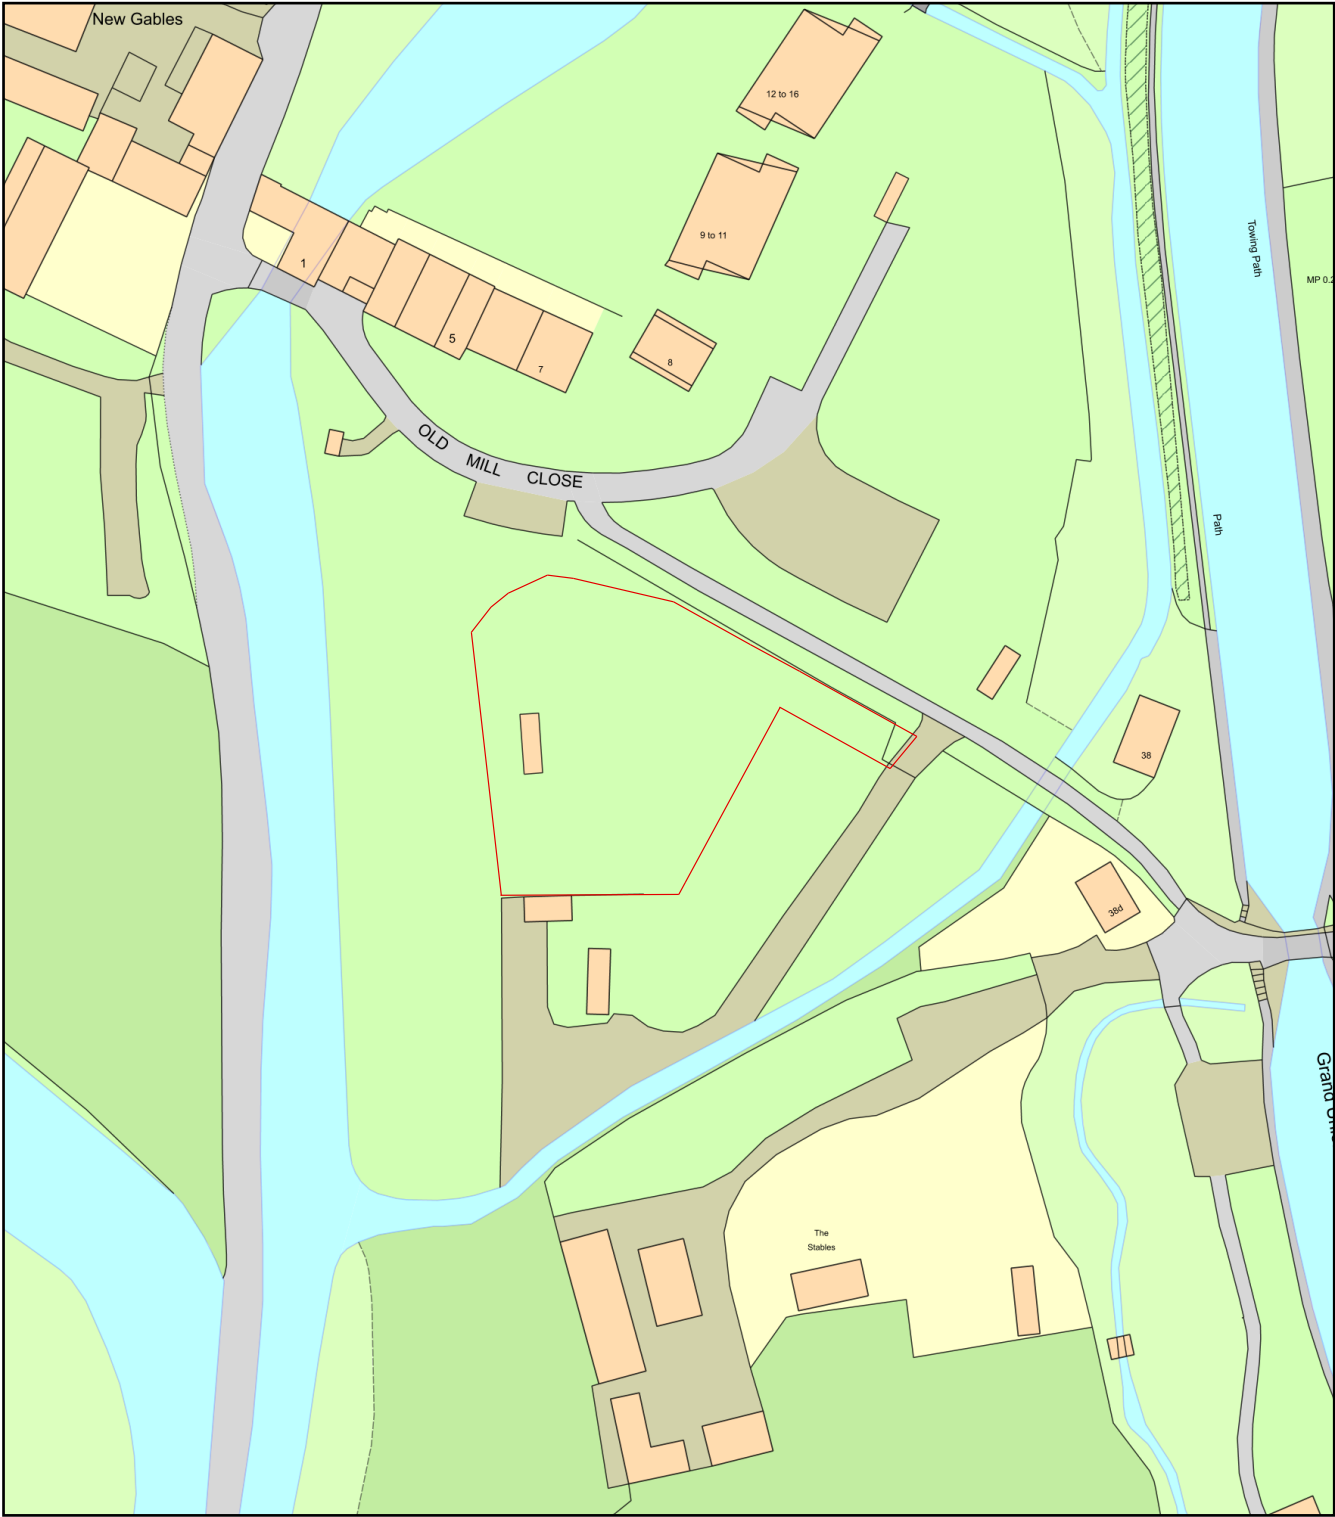