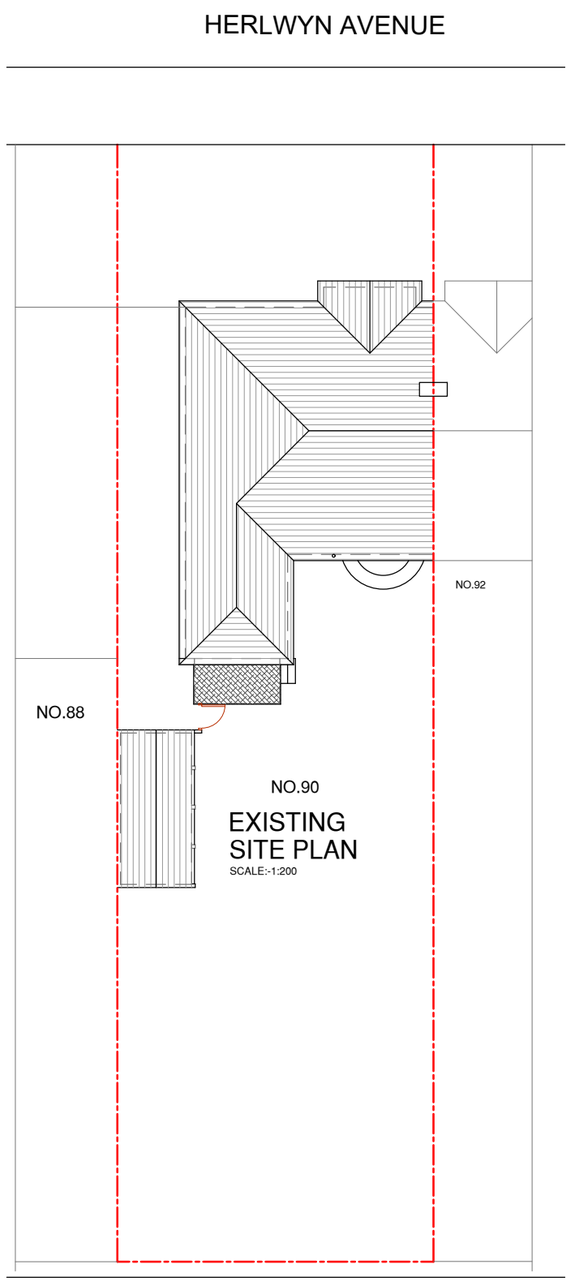


EXISTING SITE PLAN
SCALE:-1:200

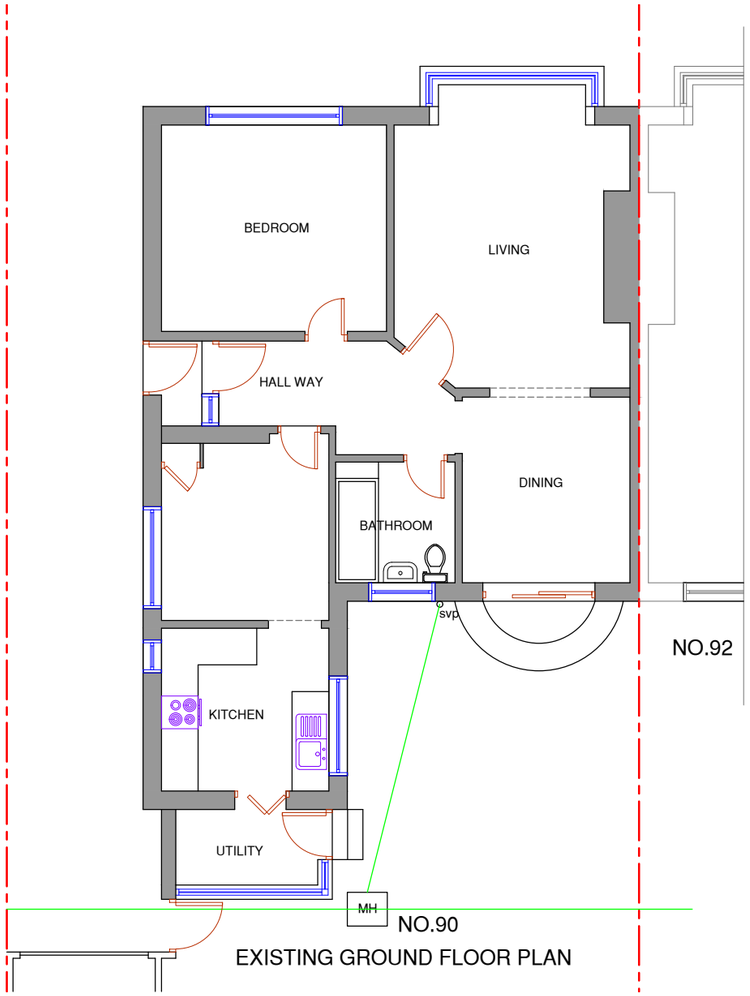


EXISTING GROUND FLOOR PLAN

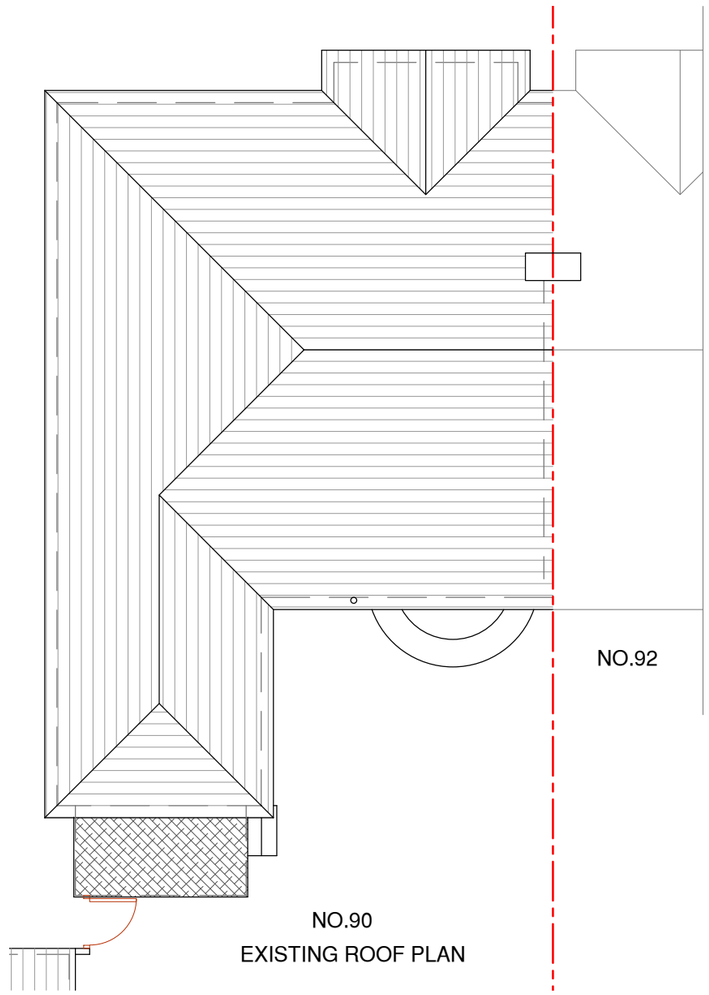


EXISTING ROOF PLAN

LOCATION PLAN
1 : 1250 SCALE

0m 5m 10m 15m 20m
SCALE @ 1:200

0m 10m 20m 30m 40m 50m 60m 70m 80m 90m 100m
SCALE @ 1:1250

0m 1m 2m 3m 4m 5m
SCALE @ 1:100

NOTES :

| Date | Revisions |
|---|---|

SJR DESIGN LTD.
(DESIGNERS, TECHNICAL DRAWING & CONSULTANTS)

Client: MR. & MRS. JAMES SEAGER

Job Title
90 HERLWYH AVENUE
RUISLIP
HA4 6HQ

Drawing Title
LOCATION EXISTING SITE AND FLOOR PLANS

Scale: 1 : 100 / 200 /1250 ( A3 )
Date: MARCH 2025
Checked by: Drawn by: RS

Drg No. TP/700/01
Rev.