NO.90 NO.92

EXISTING REAR ELEVATION

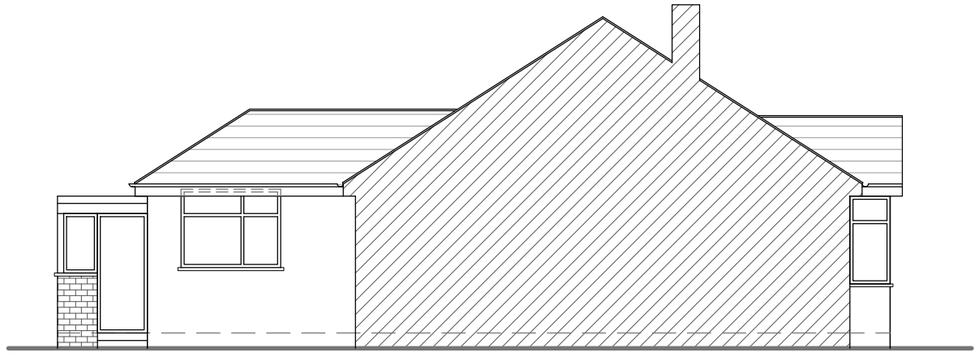

NO.90

EXISTING SIDE ELEVATION

NO.90

EXISTING SIDE ELEVATION

0m 1m 2m 3m 4m 5m

SCALE @ 1:100

NOTES :

Date	Revisions

SJR DESIGN LTD.
(ARCHITECTURAL DESIGN & CONSTRUCTION)

Client: MR. & MRS. JAMES SEAGER

Job Title

90 HERLWYH AVENUE
RUISLIP
HA4 6HQ

Drawing Title

EXISTING ELEVATIONS

Scale: 1 : 100 (A3)

Date: MARCH 2025

Checked by: Drawn by: RS

Drg No. TP/700/02

Rev.