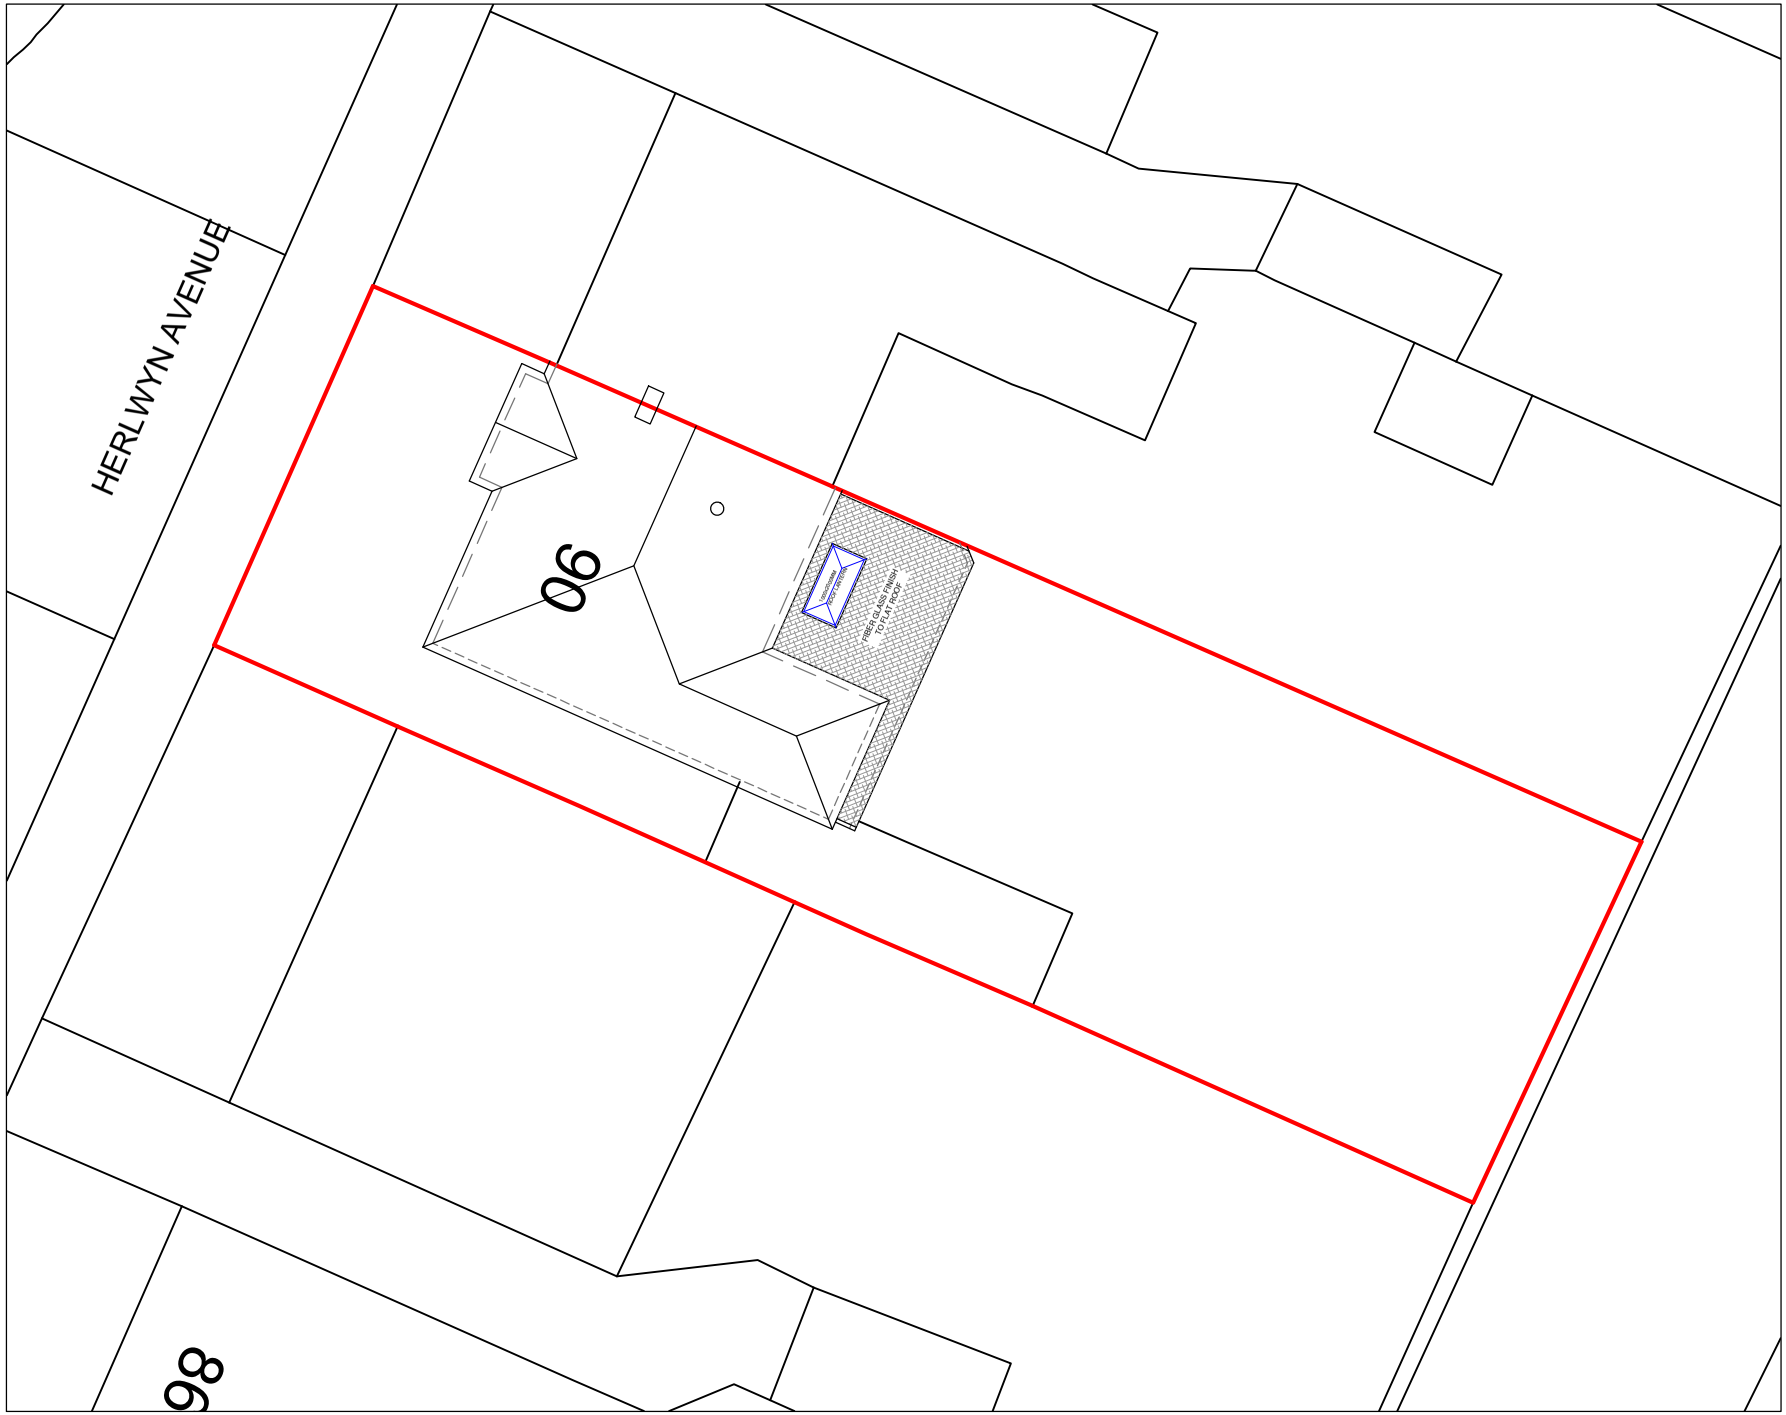

NOTES :

	Date	Revisions

SJR DESIGN LTD.
(ARCHITECTURAL DESIGN & CONTRACTORS)

Client MR. & MRS. JAMES SEAGER

Job Title
90 HERLWYH AVENUE
RUISLIP
HA4 6HQ

Drawing Title
PROPOSED BLOCK PLAN

Scale: 1 : 200 (A4)
Date: MARCH 2025
Checked by: Drawn by: RS

Drg No. TP/700/05
Rev.