

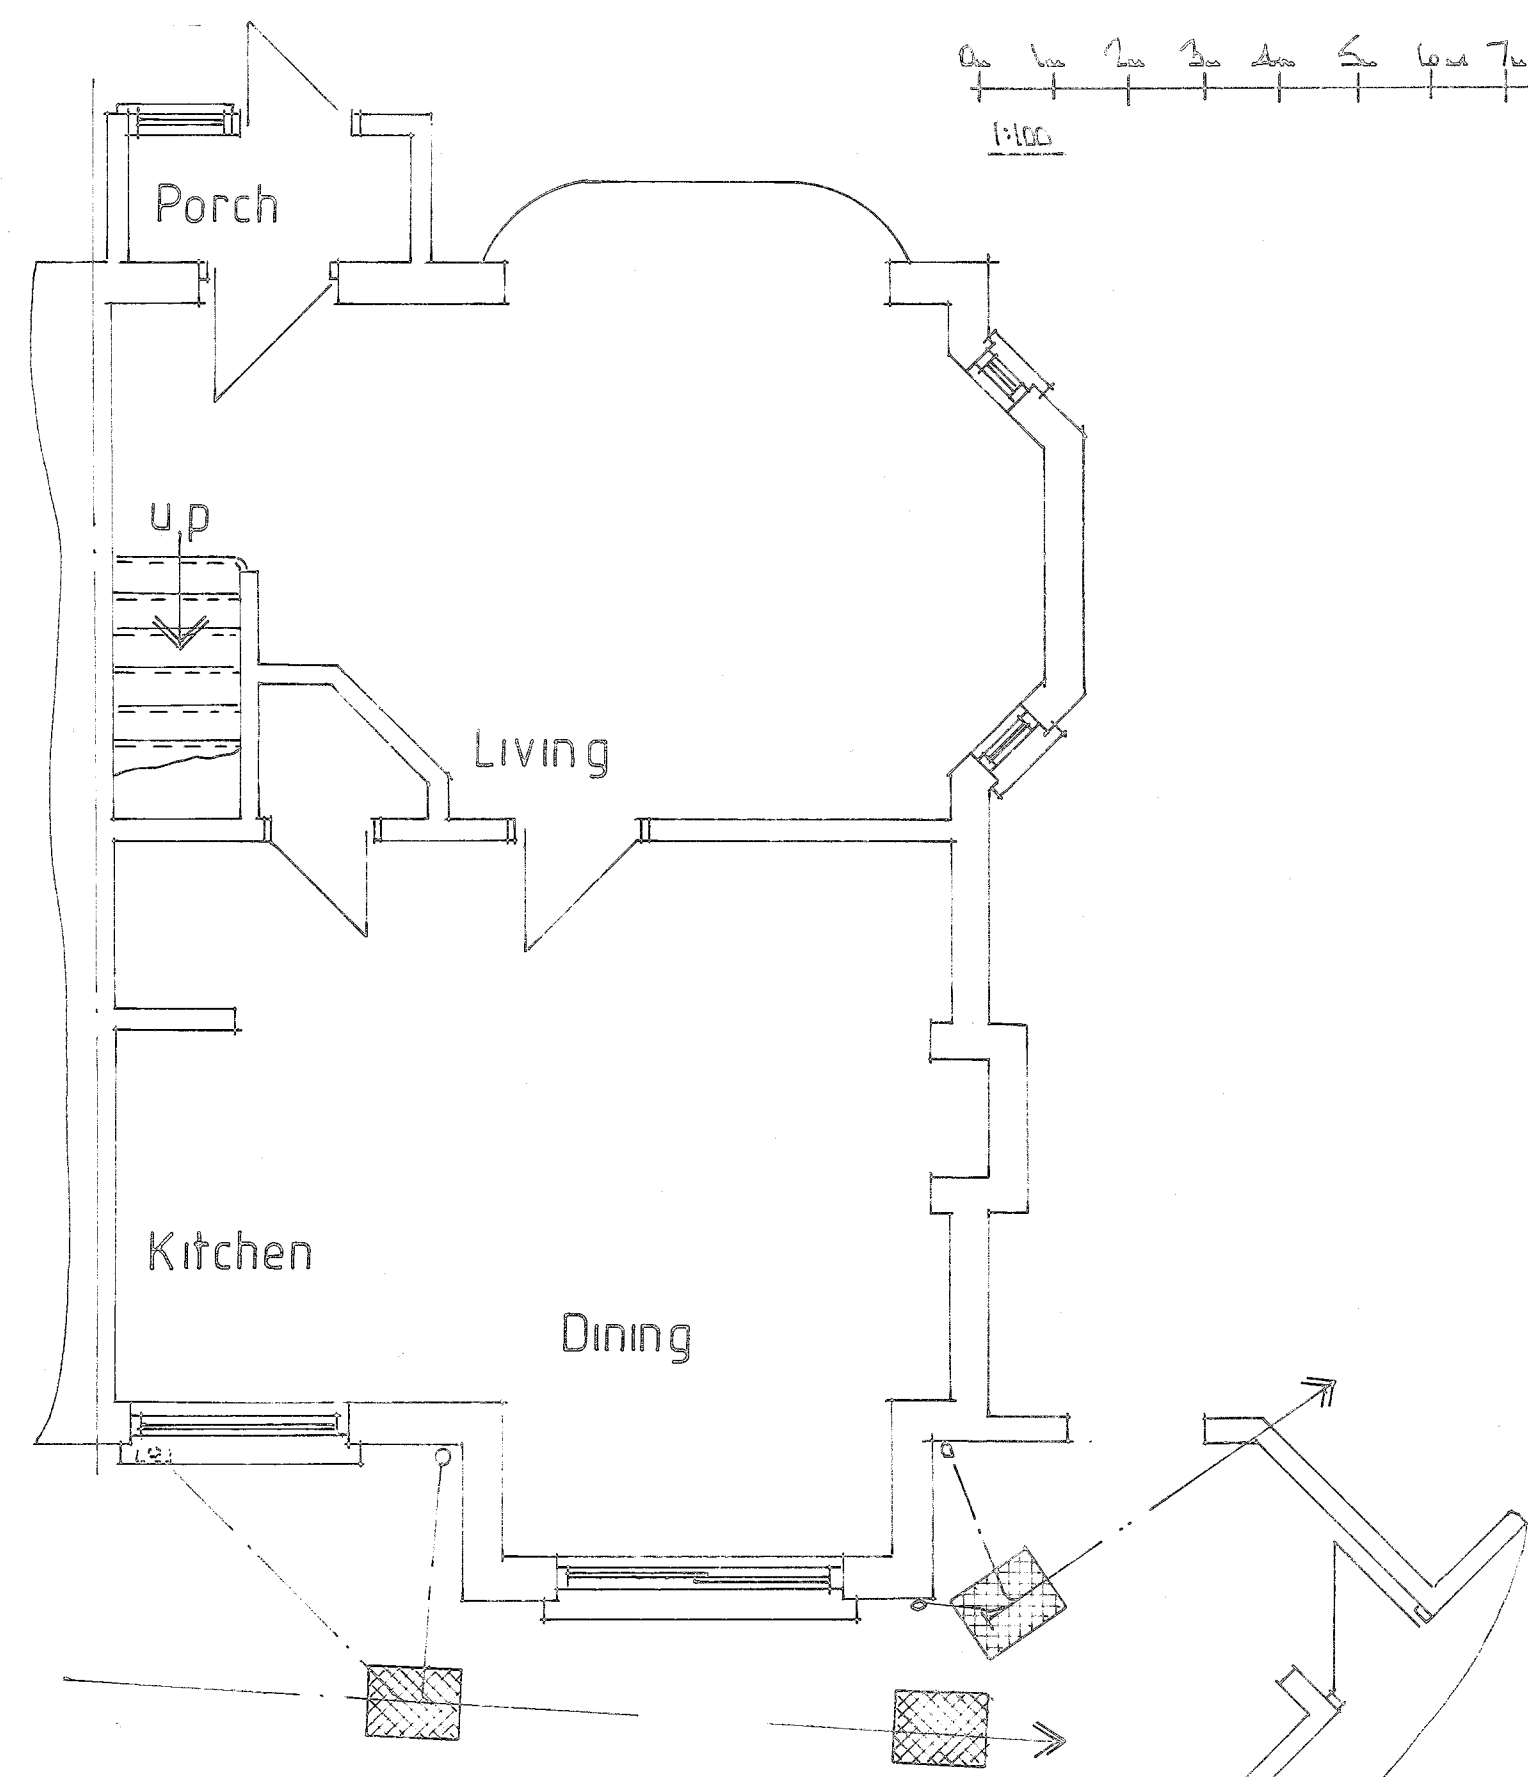



600 Scale

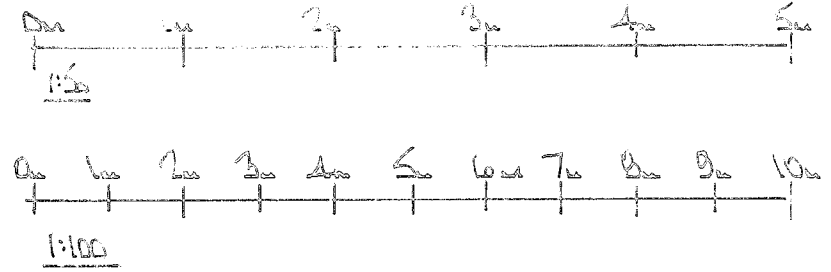


GROUND FLOOR PLAN

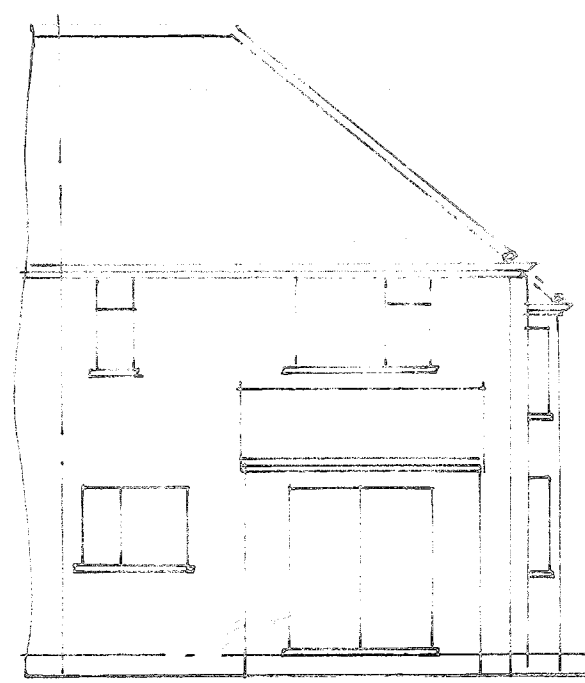


REAR ELEVATION

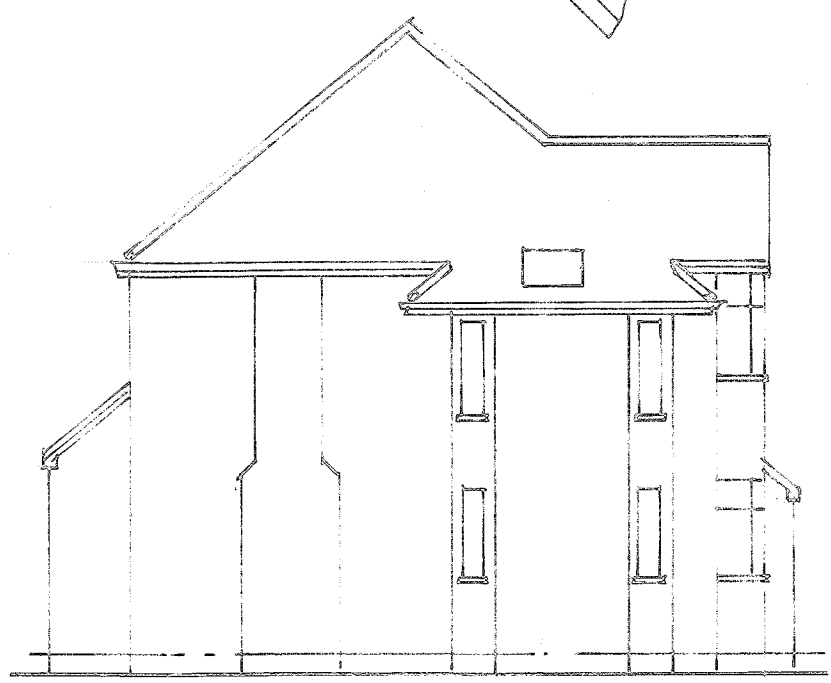

SIDE ELEVATION

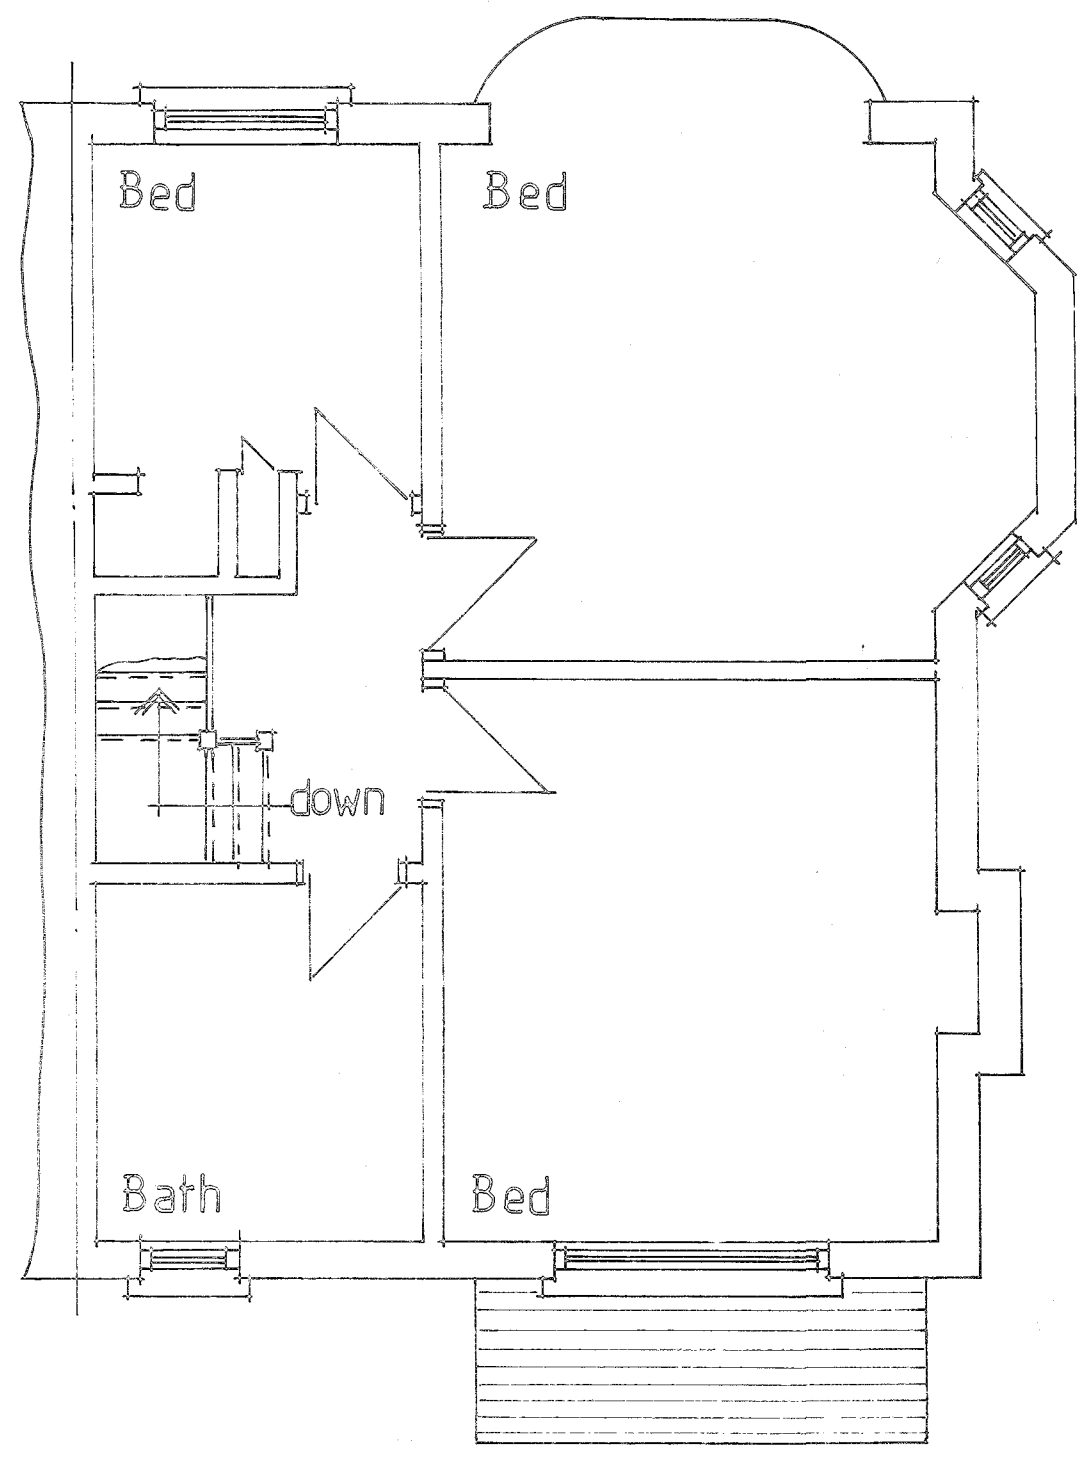

FIRST FLOOR PLAN

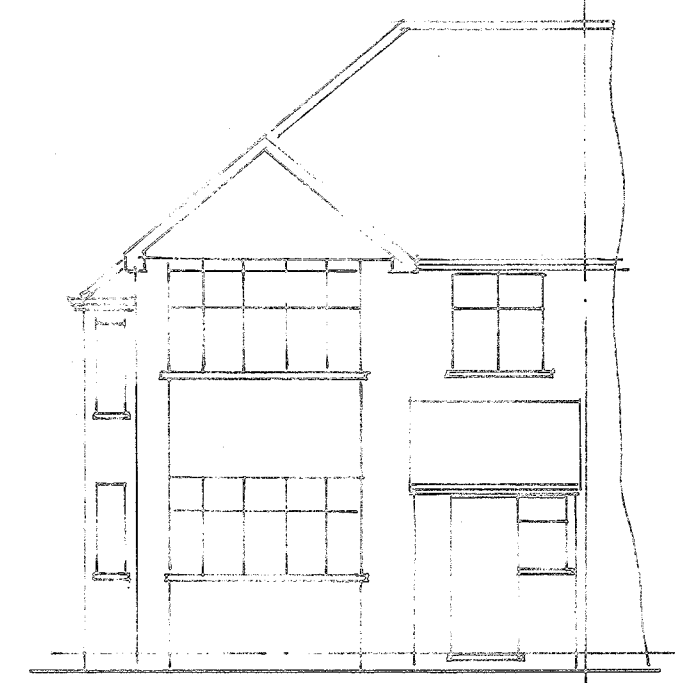

FRONT ELEVATION

THIS DRAWING TO BE
READ IN CONJUNCTION
WITH DRG Nos
4482/02-03

Pottle & Co Ltd
Planning & Building Consultants

Suite A, 128 Manor Way
Ruislip, Middlesex, HA4 8HR

Tel: 01895 622800
www.pottle.uk.com

MR MRS THOMAS

34 LEYBOURNE ROAD
UXBRIDGE
MIDDX

EXISTING FLOOR
PLANS

1:50, 1:100

December 2020 GEP

4482/01