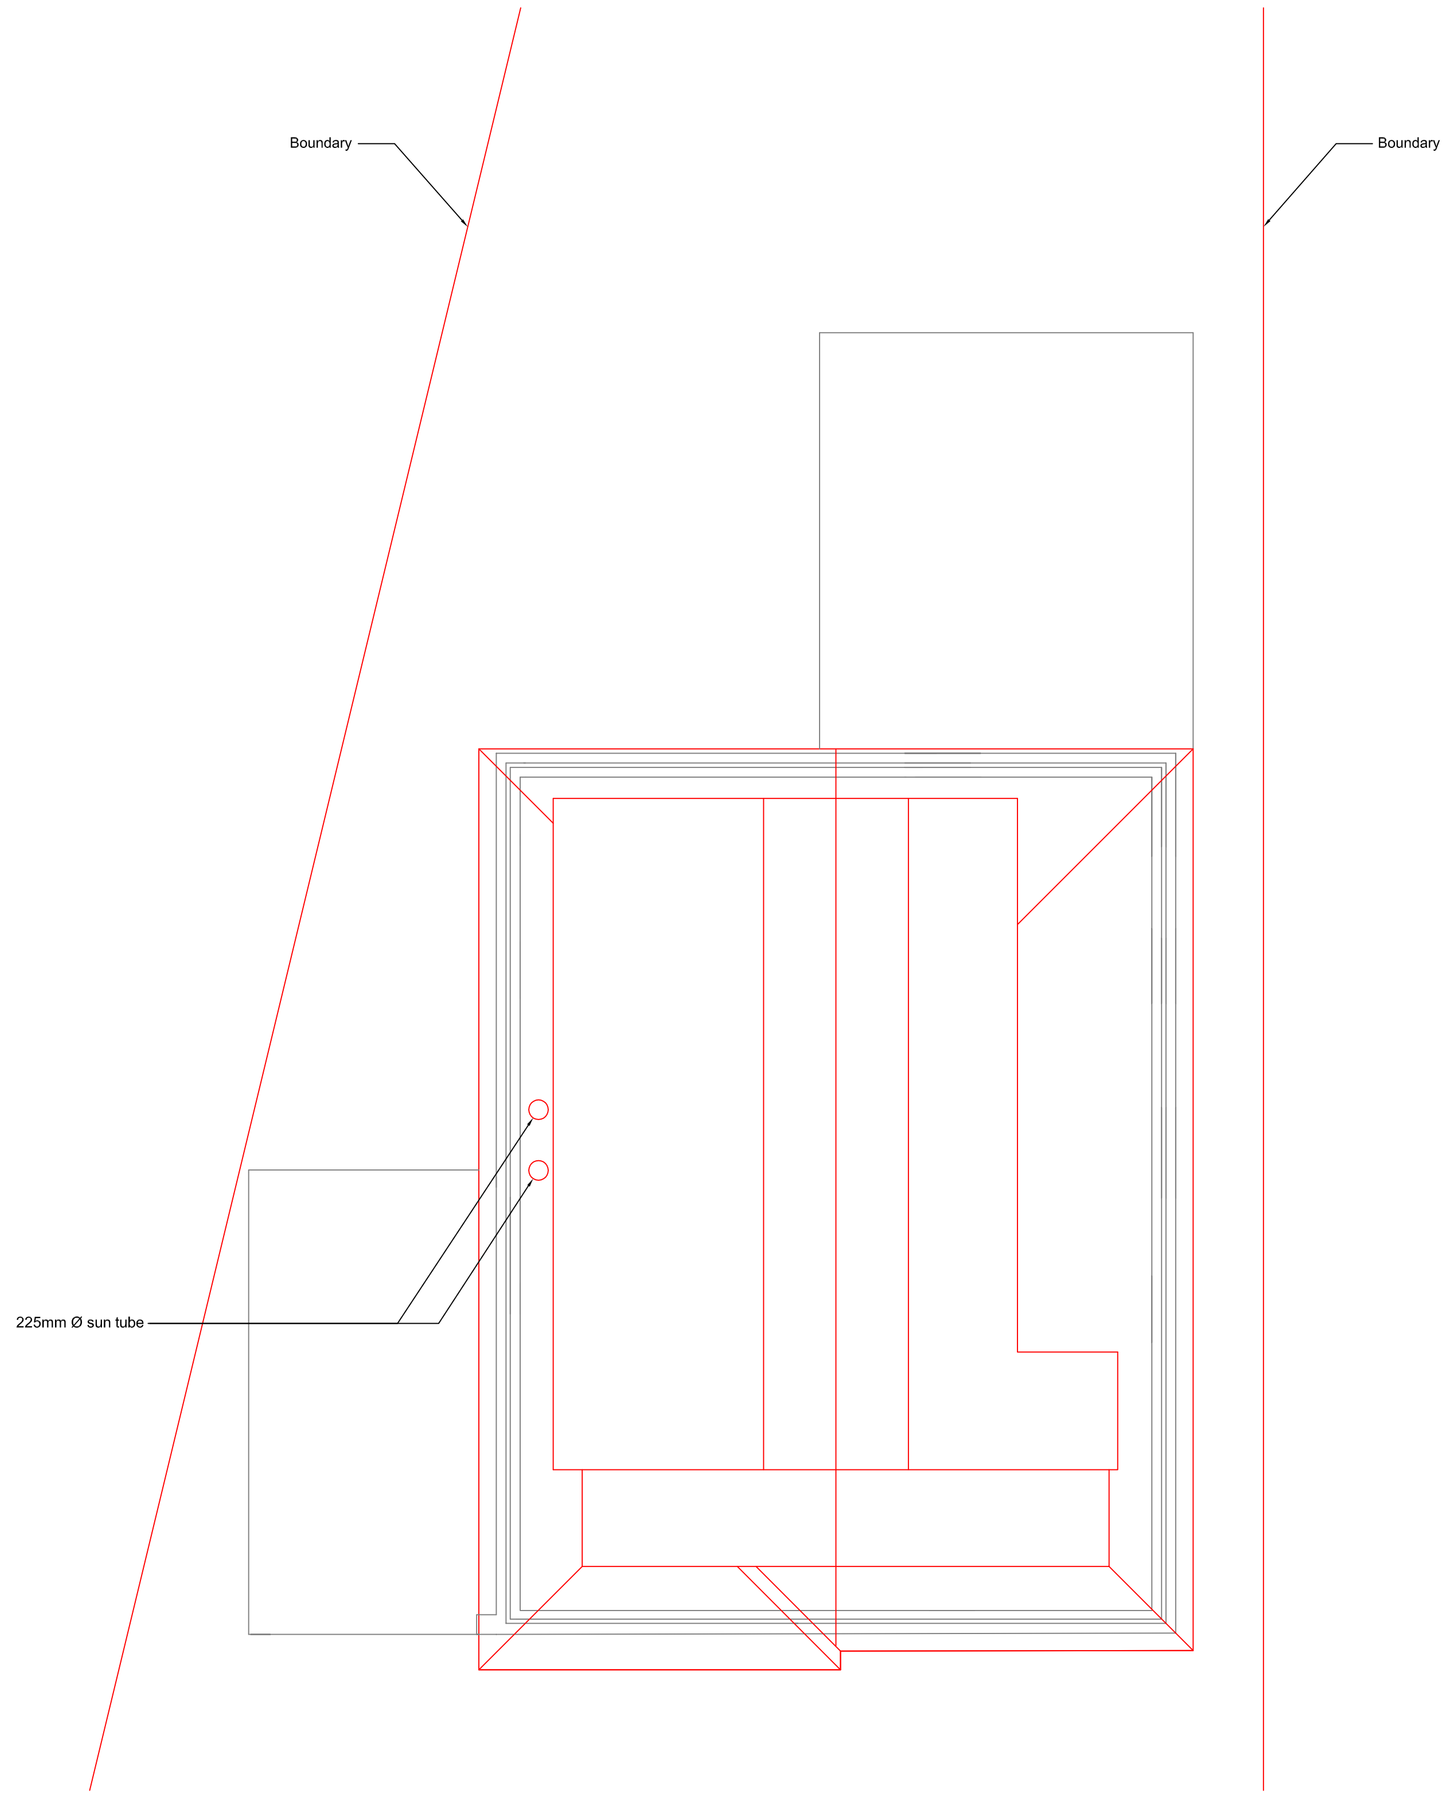

PROPOSED ROOF PLAN
1:50

1:50 1 m 2 m 5 m 10 m

DRAWING NOTE:

This drawing is issued for design intent purposes only. Any dimensions taken from this drawing should be cross checked onsite and approved prior to any construction works. Any discrepancies between this drawing and site conditions should be brought to the attention of the supervising architect and project manager immediately.

LEGEND:

CONSTRUCTION NOTES:

rev	description	date
-	-	-

project
74 ST. GEORGES DRIVE
ICKENHAM. MIDDX.. UB10 8HR

title
PROPOSED ROOF PLAN

client
Mr. N. Nyack

scale		date		
1	50	01	06	25

dwg. no.			revision
1601	A1	P04	-

REN
DESIGN & PROJECT MANAGEMENT
8 HAMILTON ROAD
COWLEY
UXBRIDGE
UB8 3AJ
t: 01895 461 866
f: 01895 464 471
m: 07548 992 975
e: drrutchey@aol.com