



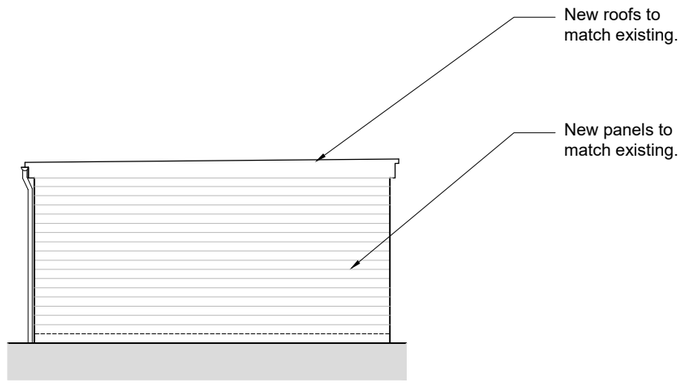

PROPOSED ELEVATIONS

SCALE 1 : 100

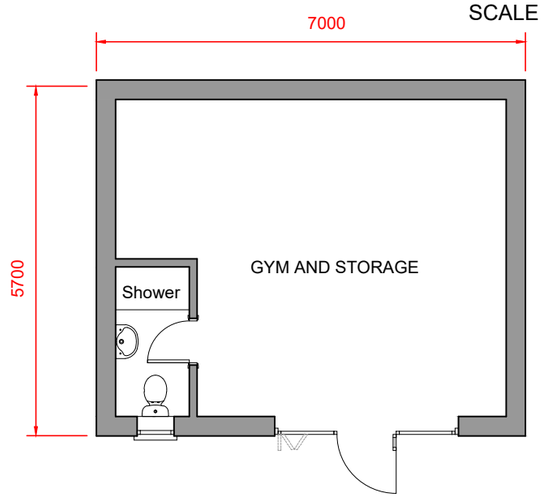

PROPOSED PLAN

SCALE 1 : 100

0m 5m

NOTES

© *SK Design consultants* - THIS DRAWING AND DESIGN REMAINS THE COPYRIGHT AND INTELLECTUAL PROPERTY OF SK CONSULTANTS AND SHALL NOT BE COPIED IN ANY FORMAT WITHOUT APPROVAL.

THIS DRAWING IS TO BE READ IN CONJUNCTION WITH ALL OTHER DRAWINGS AND DOCUMENTS PROVIDED. THE CONTRACTOR MUST CHECK ALL DIMENSIONS ON SITE BEFORE PLACING ORDERS FOR MATERIALS OR SHOP FABRICATIONS OR COMMENCING WORKS ON SITE.
ANY DISCREPANCIES SHOULD BE NOTIFIED BEFORE PROCEEDING.

SK Design Consultants
22 Netley close
Caversham
Reading RG4 6SR
Tel : 07821111602

Client:
Mr SURJIT JOHAL

Project:
NEW OUTBUILDING

Location:
148 Grosvenor Avenue, HAYES, Middlesex, UB4 8NP

Drawing Title:
PLAN AND ELEVATIONS

Date:	Sheet Size:	Drawn:
OCT 2026	A3	SK

Drawing No:
P1801-02

Revision:
.