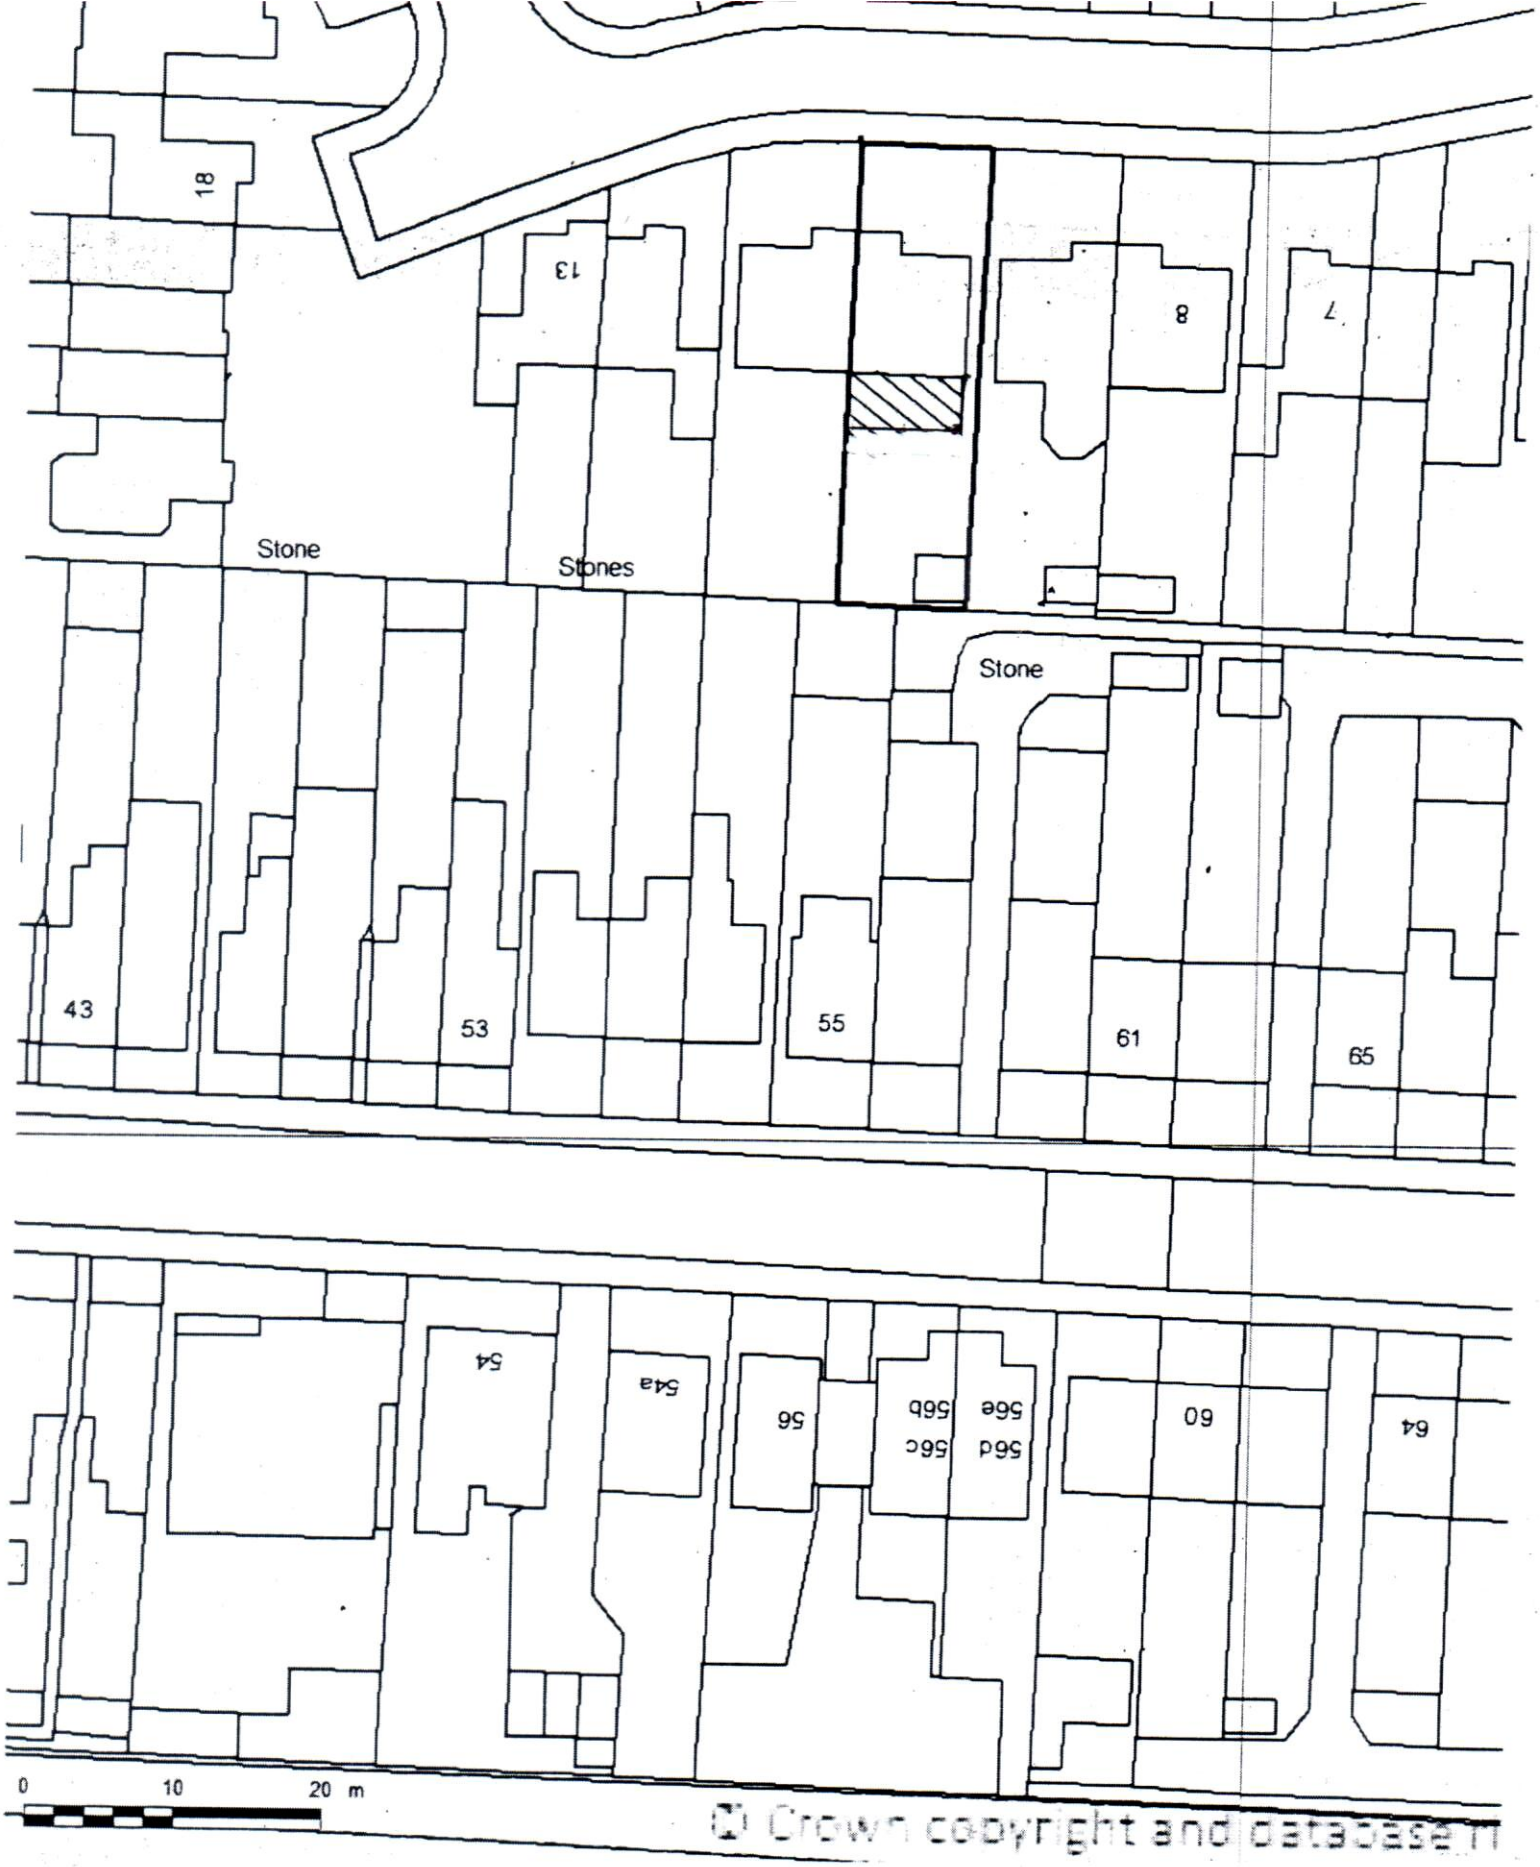


**SITE: 10 RUFFLE CLOSE, WEST DRAYTON, UB7 9BP**
**BLOCK PLAN: 1:500**