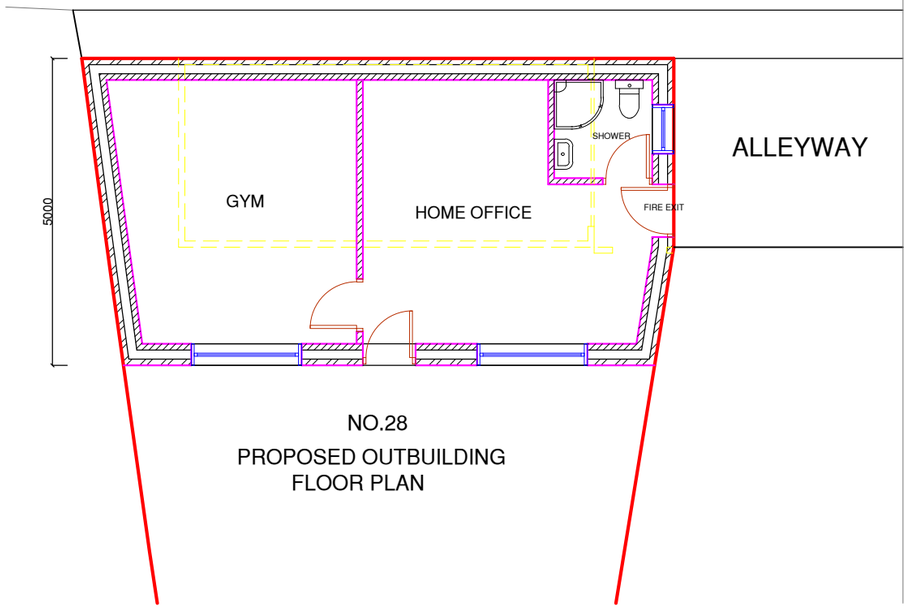

NO.28
PROPOSED OUTBUILDING
FLOOR PLAN

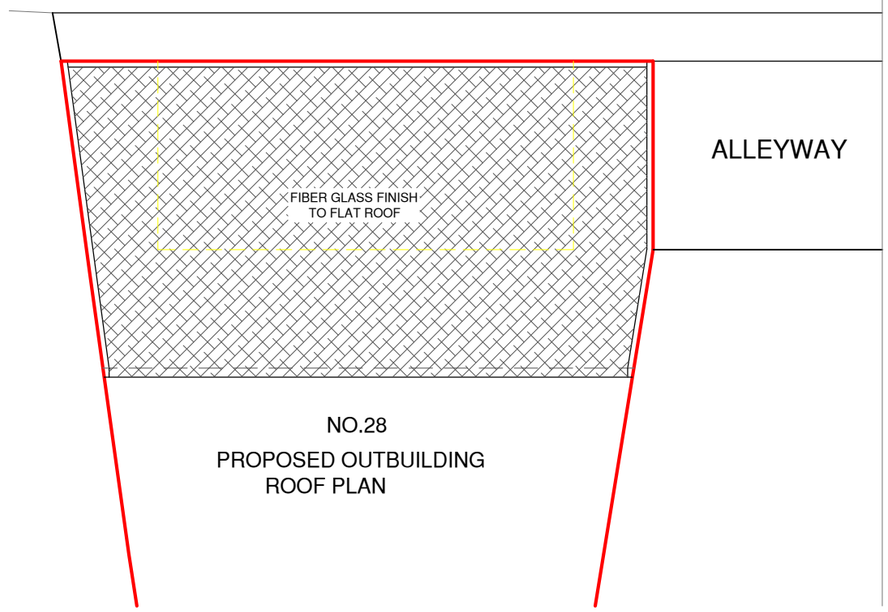

NO.28
PROPOSED OUTBUILDING
ROOF PLAN

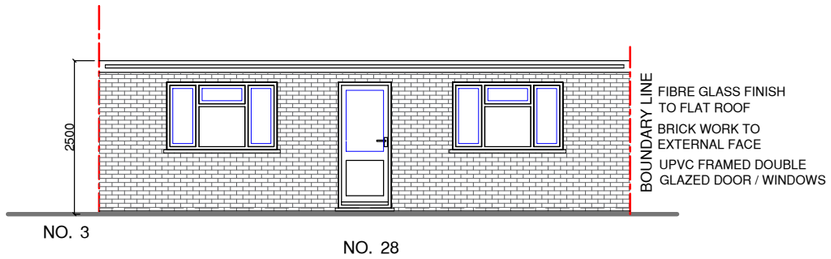

PROPOSED FRONT ELEVATION

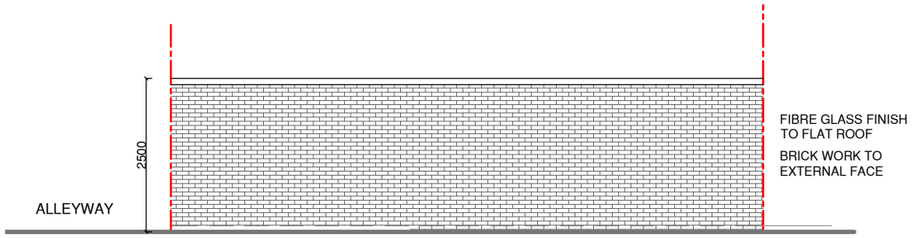

NO. 28
PROPOSED REAR ELEVATION

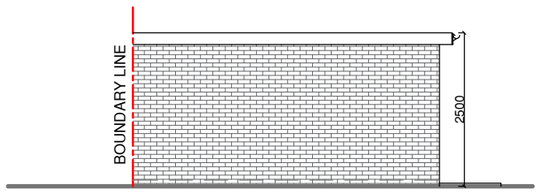

NO. 28
PROPOSED SIDE ELEVATION

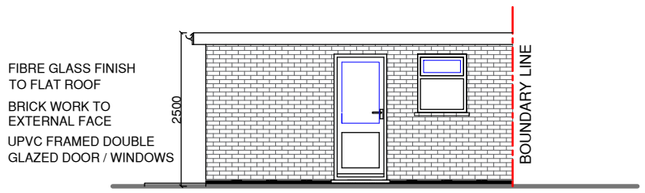

NO. 28
PROPOSED SIDE ELEVATION

0m 1m 2m 3m 4m 5m
SCALE @ 1:100

NOTES :

Date	Revisions

SJR DESIGN LTD.
(ARCHITECTURAL STUDIO & CONSULTANT)

Client: MR.RAM HARI THAPA
MR ANIT THAPA

Job Title
28 WINDSOR GARDENS
HAYES, MIDDLESEX
UB3 1QY

Drawing Title
PROPOSED FLOOR PLAN
AND ELEVATIONS
(OUTBUILDING)

Scale: 1 : 100 (A3)
Date: JULY 2025
Checked by: Drawn by: RS

Drg No. TP/717/03
Rev.