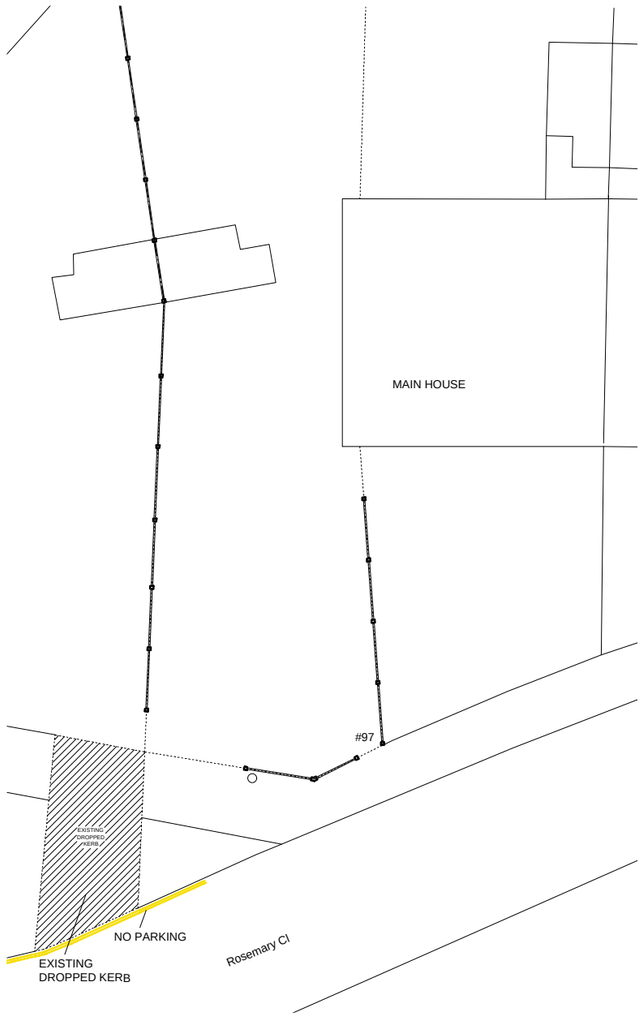

EXISTING FRONTAGE

SCALE 1:200

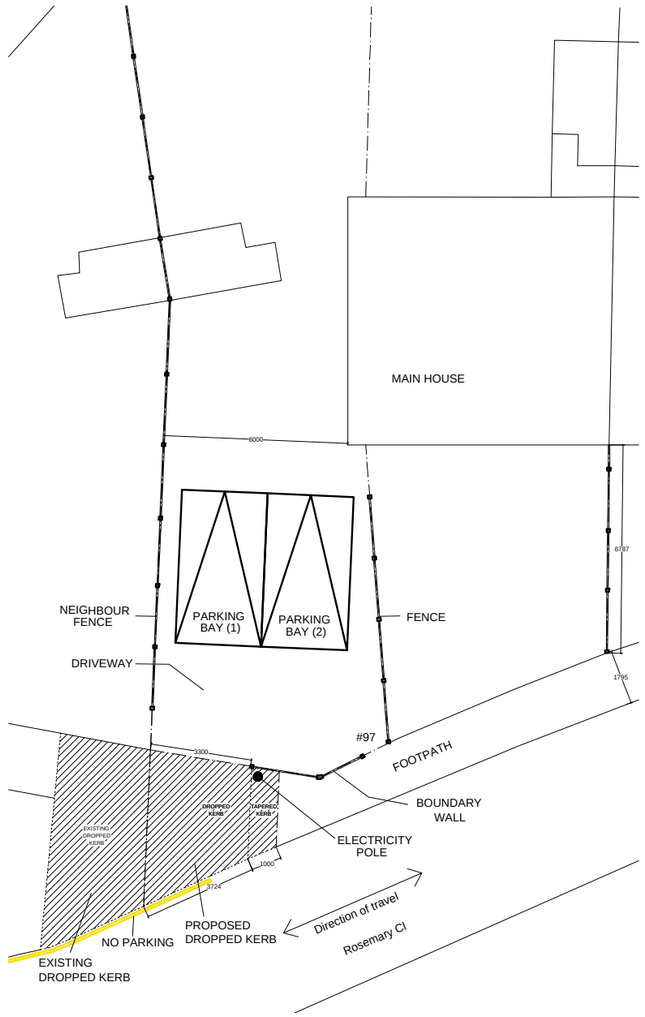

PROPOSED FRONTAGE

SCALE 1:200

NOTE:

Only one parking bay will be affected by the proposed dropped kerb.

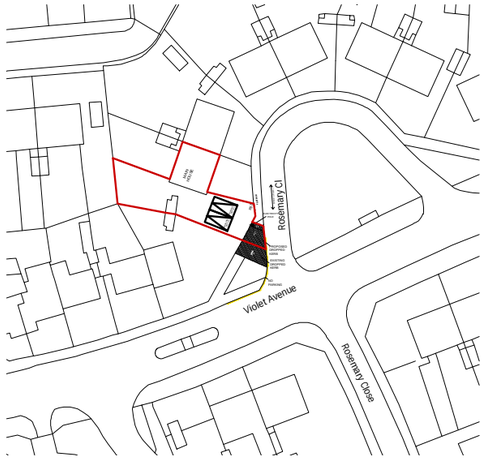

LOCATION PLAN

SCALE 1:1250

1:1250 scale bar 0 5m 10m 20m 30m 40m 50m

N

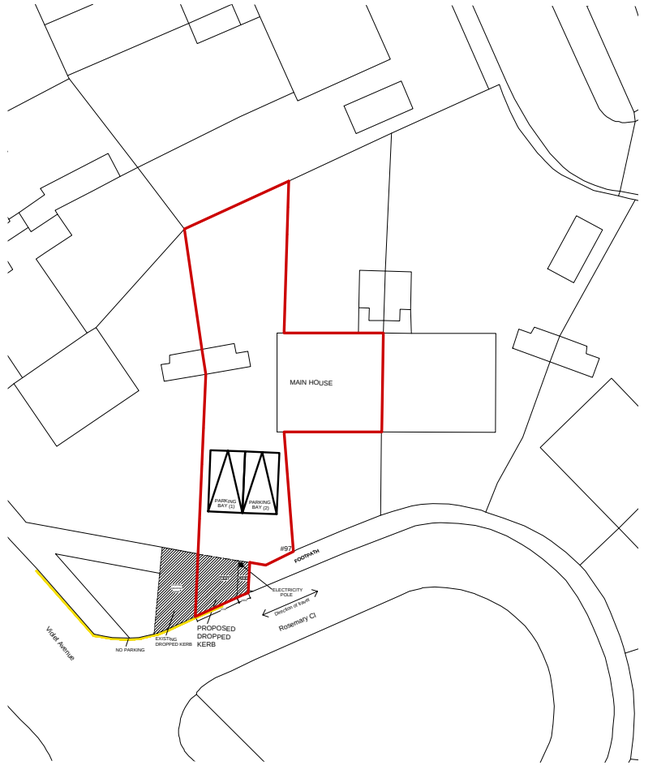

BLOCK PLAN

SCALE 1:500

1:200 scale bar 0 2 4 6 8 10m

1:500 scale bar 0 4 8 12 16 20m

N

REV	DATE	DESCRIPTION REVISION

MERCO

ARCHITECTURE | PLANNING | INTERIORS

First floor
7A Castle street
High wycombe
HP13 6RZ

890 Uxbridge road,
London,
UB3 2NA.

Phone: 0330 1334 230
Mobile: 07308 676 525

Email: info@merco.co
www.merco.co

REVISIONS:

CLIENT:

97 VIOLET AVENUE
UXBRIDGE
UB8 3PT

PROJECT TITLE :

PROPOSAL FOR DROPPED KERB

STATUS :

PLANNING

DRAWING TITLE

EXISTING, PROPOSED, BLOCK PLAN & LOCATION PLAN

DRAWN ZH	SCALE 1/200 1/1250 @A3		DRAWING NO. MER/100/01
CHECKED NASAR	DATE 26-07-2025		
CERTIFIED	APPROVED	REF.NO.	REV: